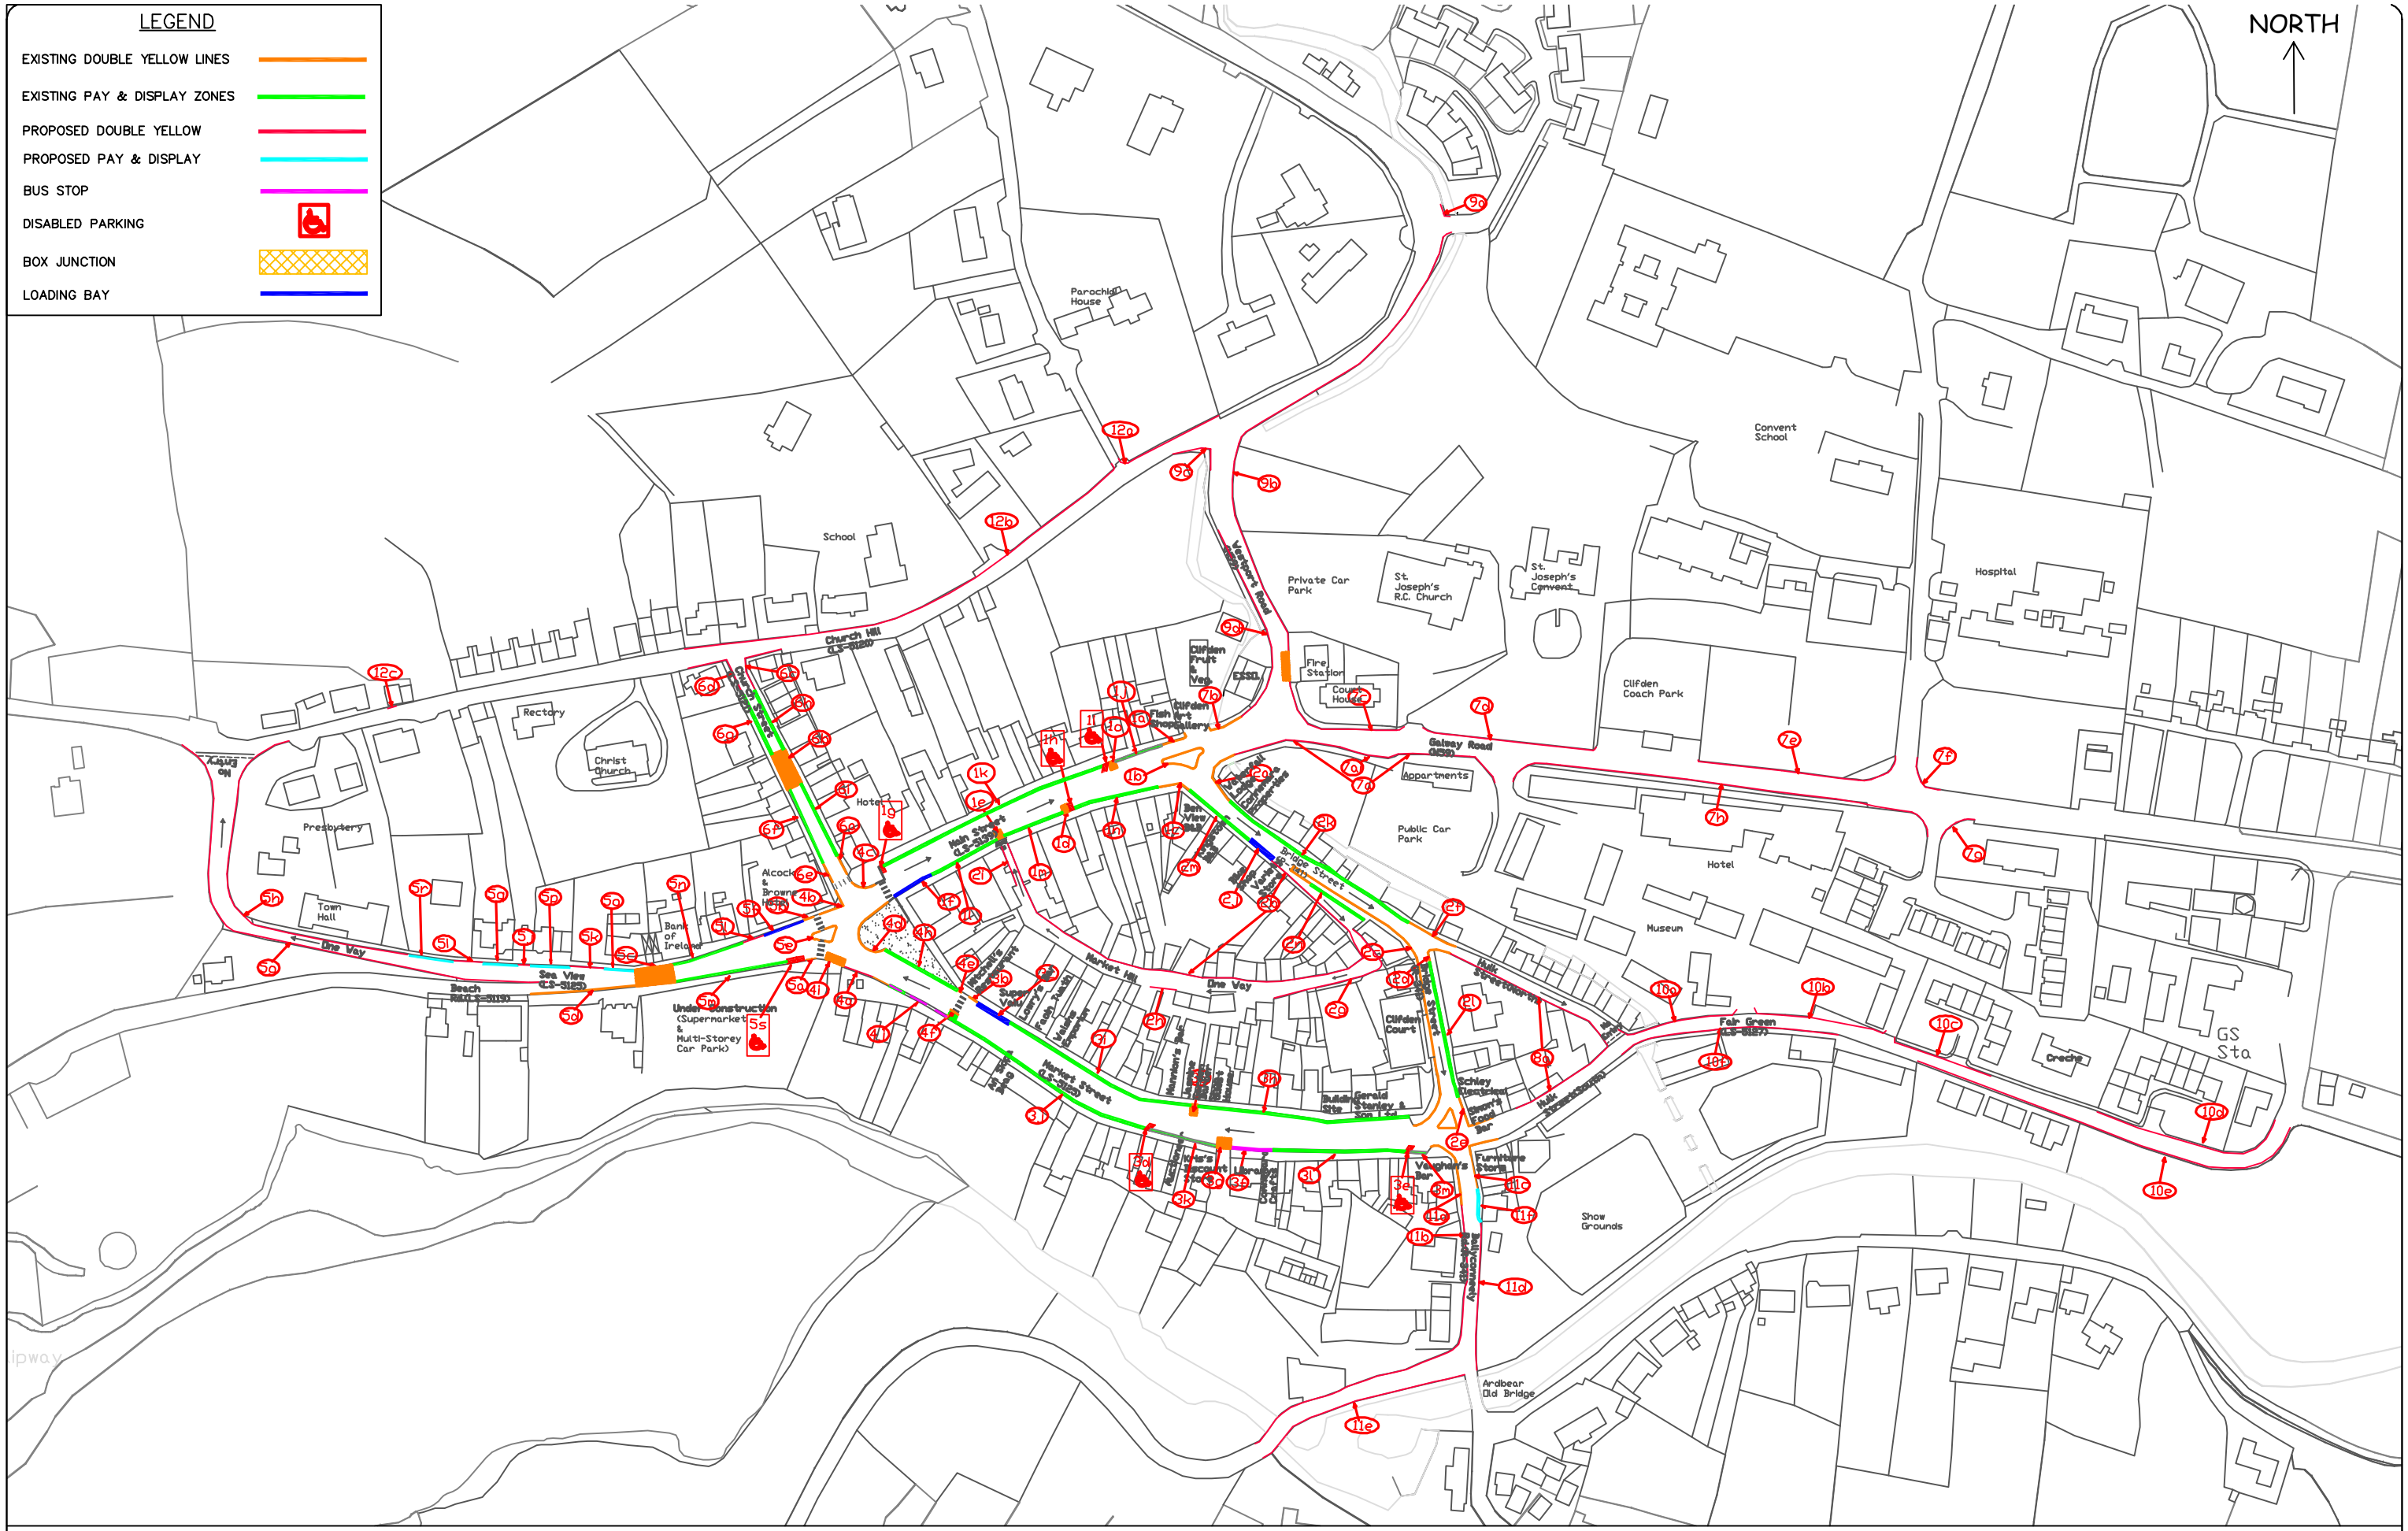

Comhairle Chontae na Gaillimhe

Road Design Team,
Galway County Council,
County Hall,
Prospect Hill,
Galway.

John Morgan B.E.,M.I.E.I.
Director of Services,
Roads & Transportation.

REVISION	DATE	MADE BY	DESCRIPTION

PROJECT	CLIFDEN TRAFFIC MANAGEMENT PLAN SEPTEMBER 2006		
COMPONENT:	TRAFFIC MANAGEMENT PLAN		
TITLE:	TRAFFIC MANAGEMENT PLAN		
SURVEYED BY: M.F	FILE NO.:		DRAWING NO.:
DRAWN BY: M.F	SCALE: 1:2500		001
CHECKED BY: E.M	DATE: SEPT 2006		