Main Street - Lane Closure and Diversion

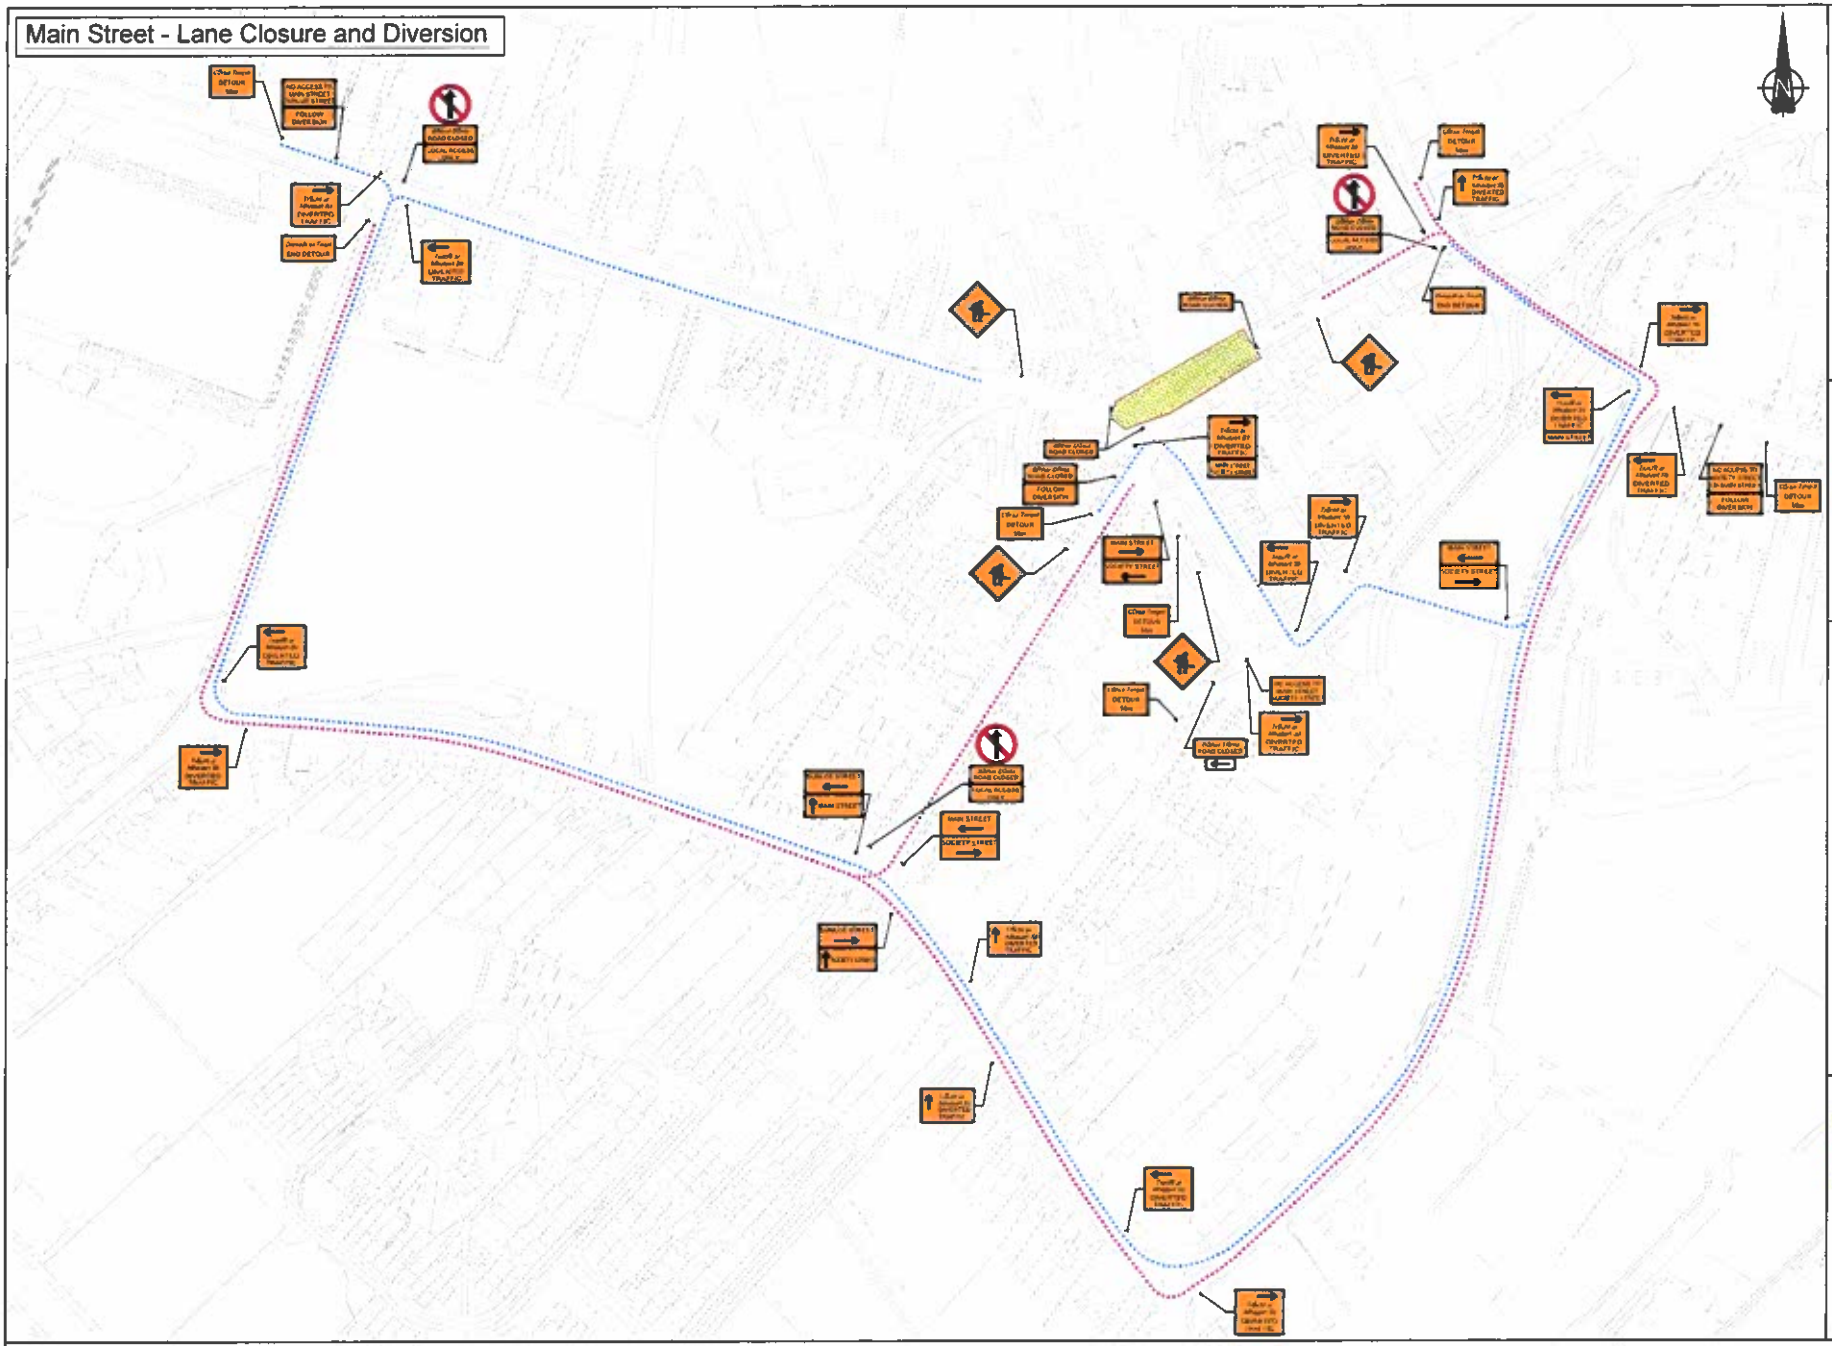

Designs Parameters:

Type A, Level 2, Speed limit 50/60km/h

Design Parameters	Roadworks Type A (Full Closure)	Roadworks Type B (Part Closure)	Roadworks Type C (Short Duration)
Speed Limit	50 or 60 km/h		50 or 60 km/h
Temporary Signs			
Sign Visibility (m)	50		50
Number of Signs	3		2
Cumulative Distance (m)	75		50
Distance between advance signs (m)	25		25
Maximum Rate of Taper			
Taper at Lane Edge	1 in 10		1 in 5
Taper at Hard Shoulder (m)	1 in 10		1 in 1
Maximum Lamp Spacing			
At Taper (m)	4		8
Longitudinal (m)	12		12
Maximum Cone Spacing			
At Taper (m)	2		2
Longitudinal (m)	4		4
Cone Height (mm)	750		750
Safety Zone			
Longitudinal (m)	5		5
Lane of road (m)	3.5		0.5
Minimum Lane Width			
Min Lane Width (m)	3.5		3.0

General Notes:

1 All signs to be in accordance with Chapter 8 of TSM Guidance Document
2 Signs to be placed so as not to cause obstruction to road users and pedestrians.
3 Safety Zones to be in accordance with Chapter 8 and maintained at all times
4 An Garda Siochana to be notified prior to works commencing
5 Any changes to TM Plan undertaken on site must be communicated to and approved by PSCS and PSDP
6 Minimum 3 00m lane width to be maintained at all times

Site Specific Notes:

Legend:

- Works Area
- Diversion Route
- Traffic Cones
- Pedestrian Route
- Sign Symbol

Ordnance Survey Ireland Licence No. EN 0063609
© Ordnance Survey Ireland/Government of Ireland

SIAC CONSTRUCTION
SIAC
Dolcain House, Monastery Road
Clondalkin, Dublin 22
T: +353 (0)1 403 3111
F: +353 (0)1 403 3222
Email: info@siac.ie
Web: www.siac.ie

Client:

Project Title:
Ballinasloe Water Services Upgrade
Contract No.2 and Street Enhancement Works

Drawing Title:
Temporary Traffic Management Layout For Lane Closure and Diversion Main Street, Phase 1E

Revision Details Box

Rev. No.	Comments

Detail Box

Drawn	Scale	Drawing no.
PB	not to scale	TMD/2017/ET005
Approved	**Date**	**Rev**
PMC	26.07.2018	0