

N59 OUGHTERARD FOOTBRIDGE

DRAWING INDEX		
DRAWING NUMBER	DRAWING NAME	REVISION
0088798-ATK-XX-XX-DR-CE-900001	DRAWING INDEX	C00
0088798-ATK-XX-XX-DR-CE-900100	LOCATION MAP	C00
0088798-ATK-XX-XX-DR-CE-900355	SITE LOCATION MAP - SHEET 1 OF 3	C00
0088798-ATK-XX-XX-DR-CE-900351	SITE LOCATION MAP - SHEET 2 OF 3	C00
0088798-ATK-XX-XX-DR-CE-900352	SITE LOCATION MAP - SHEET 3 OF 3	C00
0088798-ATK-XX-XX-DR-CE-900372	EXISTING GENERAL ARRANGEMENT - LAYOUT PLAN - SHEET 1 OF 4	C00
0088798-ATK-XX-XX-DR-CE-900368	EXISTING GENERAL ARRANGEMENT - LAYOUT PLAN - SHEET 2 OF 4	C00
0088798-ATK-XX-XX-DR-CE-900369	EXISTING GENERAL ARRANGEMENT - LAYOUT PLAN - SHEET 3 OF 4	C00
0088798-ATK-XX-XX-DR-CE-900370	EXISTING GENERAL ARRANGEMENT - LAYOUT PLAN - SHEET 4 OF 4	C00
0088798-ATK-XX-XX-DR-CE-900371	EXISTING GENERAL ARRANGEMENT - SECTION A	C00
0088798-ATK-XX-XX-DR-CE-900375	PROPOSED GENERAL ARRANGEMENT - LAYOUT PLAN - SHEET 1 OF 4	C00
0088798-ATK-XX-XX-DR-CE-900014	PROPOSED GENERAL ARRANGEMENT - LAYOUT PLAN - SHEET 2 OF 4	C00
0088798-ATK-XX-XX-DR-CE-900331	PROPOSED GENERAL ARRANGEMENT - LAYOUT PLAN - SHEET 3 OF 4	C00
0088798-ATK-XX-XX-DR-CE-900374	PROPOSED GENERAL ARRANGEMENT - LAYOUT PLAN - SHEET 4 OF 4	C00
0088798-ATK-XX-XX-DR-CE-900339	PROPOSED GENERAL ARRANGEMENT - SECTIONS - SHEET 1	C00
0088798-ATK-XX-XX-DR-CE-900342	PROPOSED GENERAL ARRANGEMENT - SECTIONS - SHEET 2	C00
0088798-ATK-XX-XX-DR-CE-900344	PROPOSED GENERAL ARRANGEMENT - SECTIONS F, G AND H	C00

Planning Application Drawings
June 2025





- ### GENERAL NOTES
1. ALL DIMENSIONS ARE IN MILLIMETRES UNLESS NOTED OTHERWISE
 2. ONLY WRITTEN DIMENSIONS SHALL BE USED. NO DIMENSIONS SHALL BE SCALED FROM THE DRAWINGS
 3. ALL LEVELS ARE IN METRES AND ARE TO MALIN HEAD DATUM
 4. ALL COORDINATES ARE IN METRES AND ARE TO IRISH TRANSVERSE MERCATOR
 5. DRAWINGS ARE TO BE READ IN CONJUNCTION WITH THE SPECIFICATION

© National Mapping Division of Taitte Éireann .
All rights reserved. Licence number CYAL50333446

ATKINS WILL NOT TO BE HELD LIABLE FOR THE
USE OF THIS DATA ON ANY PROJECT OTHER
THAN EIRSPAN TASK ORDER 341 - N59
OUGHTERARD FOOTBRIDGE

Risk Level	
	AtkinsRéalis Base Line - Low Risk
	AtkinsRéalis Sensitive - Medium Risk
	AtkinsRéalis Private - High Risk
	Client Critical - Already Marked



C00	ISSUED FOR PLANNING	KS	06.25	MC	MC	MJ	
Rev	Description	By	Date	Chk'd	Rev'd	Auth	


 AtkinsRéalis

AtkinsRéalis House, 150-155 Airside Business Park, Swords, Co. Dublin	Unit 2B, 2200 Cork Airport Business Park, Cork	1st Floor Technology House Parkmore Technology Park, Galway
Tel (+353) 01 810 8000	Tel (+353) 021 429 0300	Tel (+353) 091 786 050
Fax (+353) 01 810 8001	Fax (+353) 021 429 0360	Fax (+353) 091 779 830

Galway County Council,
Áras an Chontae, Prospect Hill
Galway. H91 H6KX

N59 OUGHTERARD FOOTBRIDGE

Purpose		PLANNING ISSUE					
Title		LOCATION MAP					
Original Scale		Drawn	Checked	Reviewed	Authorised		
NTS		AOS	MC	CP	MJ		
		Date 07.03.24	Date 07.03.24	Date 07.03.24	Date 07.03.24		
Status	Drawing Number						Rev
CO	0088798-ATK-XX-XX-DR-CE-900100						C00

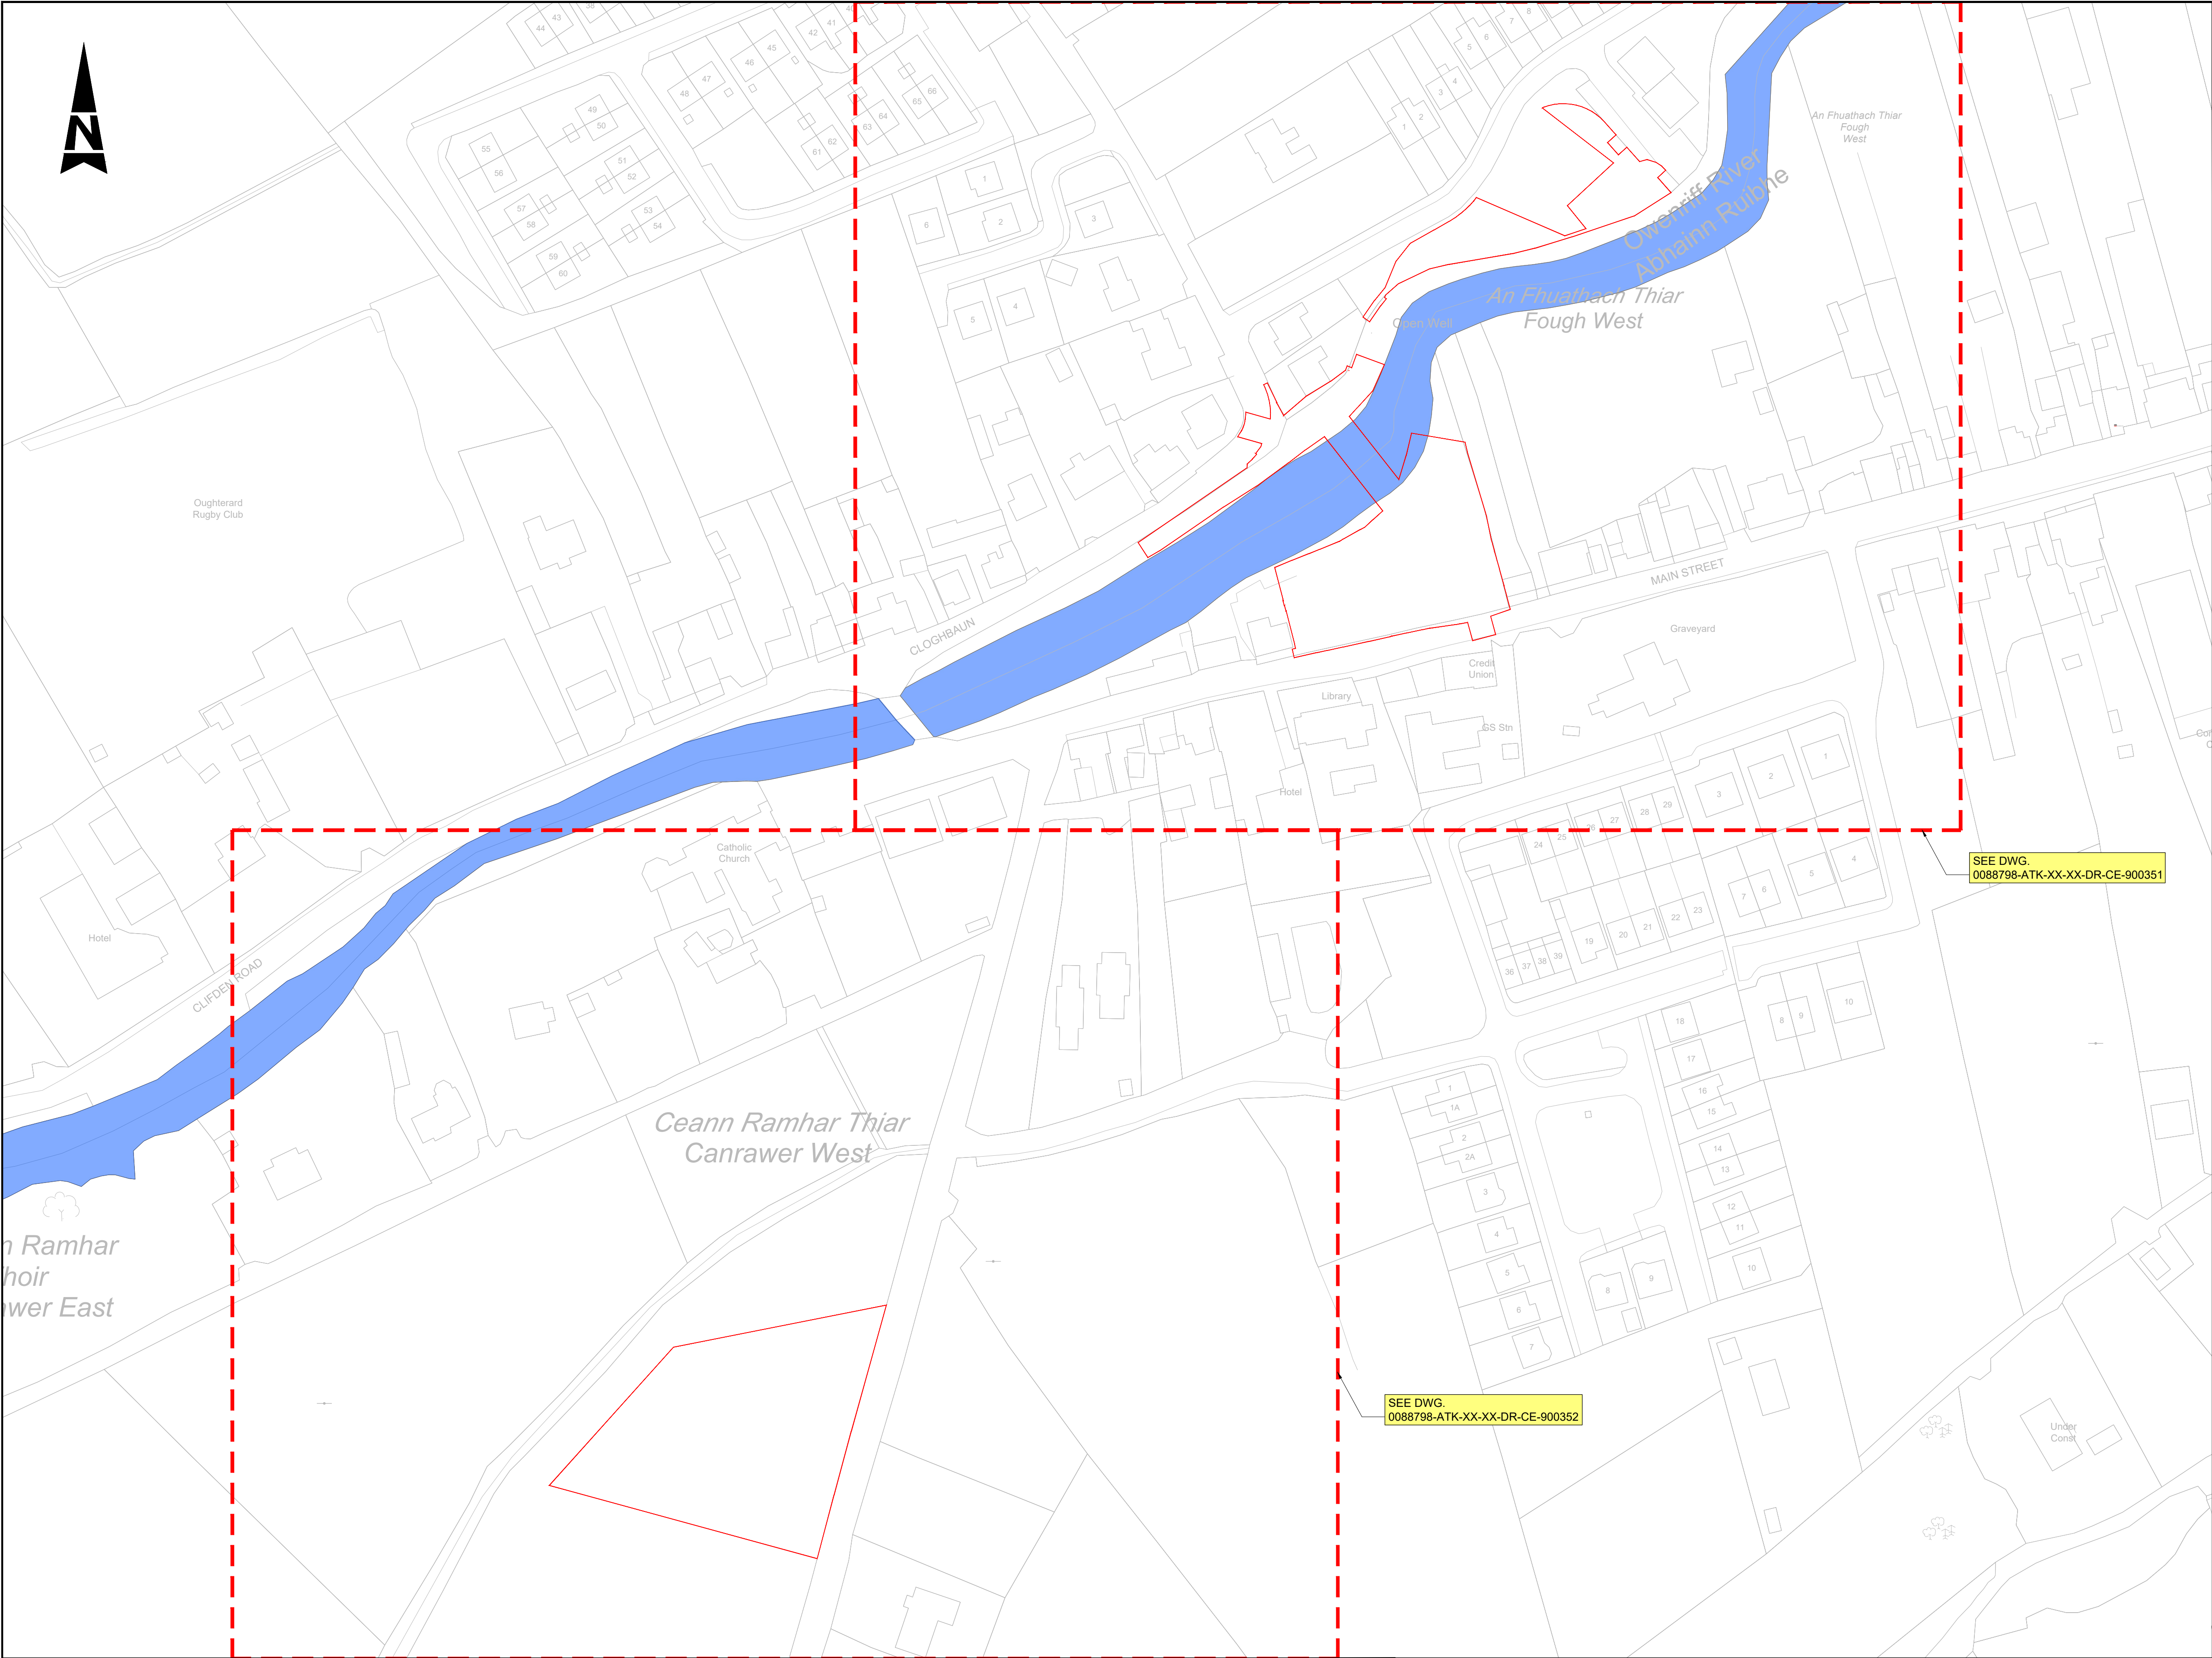

- GENERAL NOTES
1. ALL DIMENSIONS ARE IN MILLIMETRES UNLESS NOTED OTHERWISE
 2. ONLY WRITTEN DIMENSIONS SHALL BE USED. NO DIMENSIONS SHALL BE SCALED FROM THE DRAWINGS
 3. ALL LEVELS ARE IN METRES AND ARE TO MALIN HEAD DATUM
 4. ALL COORDINATES ARE IN METRES AND ARE TO IRISH TRANSVERSE MERCATOR
 5. DRAWINGS ARE TO BE READ IN CONJUNCTION WITH THE SPECIFICATION

LEGEND:

— SITE BOUNDARY LINE

© National Mapping Division of Taithe Éireann.
All rights reserved. Licence number CYAL5033446

ATKINS WILL NOT TO BE HELD LIABLE FOR THE USE OF THIS DATA ON ANY PROJECT OTHER THAN EIRSPAN TASK ORDER 341 - N59 OUGHTERARD FOOTBRIDGE



Rev	Description	By	Date	Chk'd	Rev'd	Auth
001	ISSUED FOR PLANNING	KS	06.25	MC	MC	MJ



AtkinsRéalis House, 150-155 Aislaide Business Park, Swords, Co. Dublin
Tel (+353) 01 810 8000
Fax (+353) 01 810 8001

Unit 2B, 2200 Cork Airport Business Park, Cork
Tel (+353) 021 429 0300
Fax (+353) 021 429 0360

1st Floor Technology House Parkmore Technology Park, Galway
Tel (+353) 091 786 050
Fax (+353) 091 779 830


Client
Galway County Council,
Áras an Chontae, Prospect Hill
Galway. H91 H6KX

Project
N59 OUGHTERARD FOOTBRIDGE

Purpose
PLANNING ISSUE

Title
SITE LOCATION MAP
SHEET 1 OF 3

Original Scale		Drawn	Checked	Reviewed	Authorised	
1:1000		KS	MC	MC	MJ	
Date		27.05.25	Date	27.05.25	Date	27.05.25
Status	Drawing Number				Rev	
CO	0088798-ATK-XX-XX-DR-CE-900355				C00	

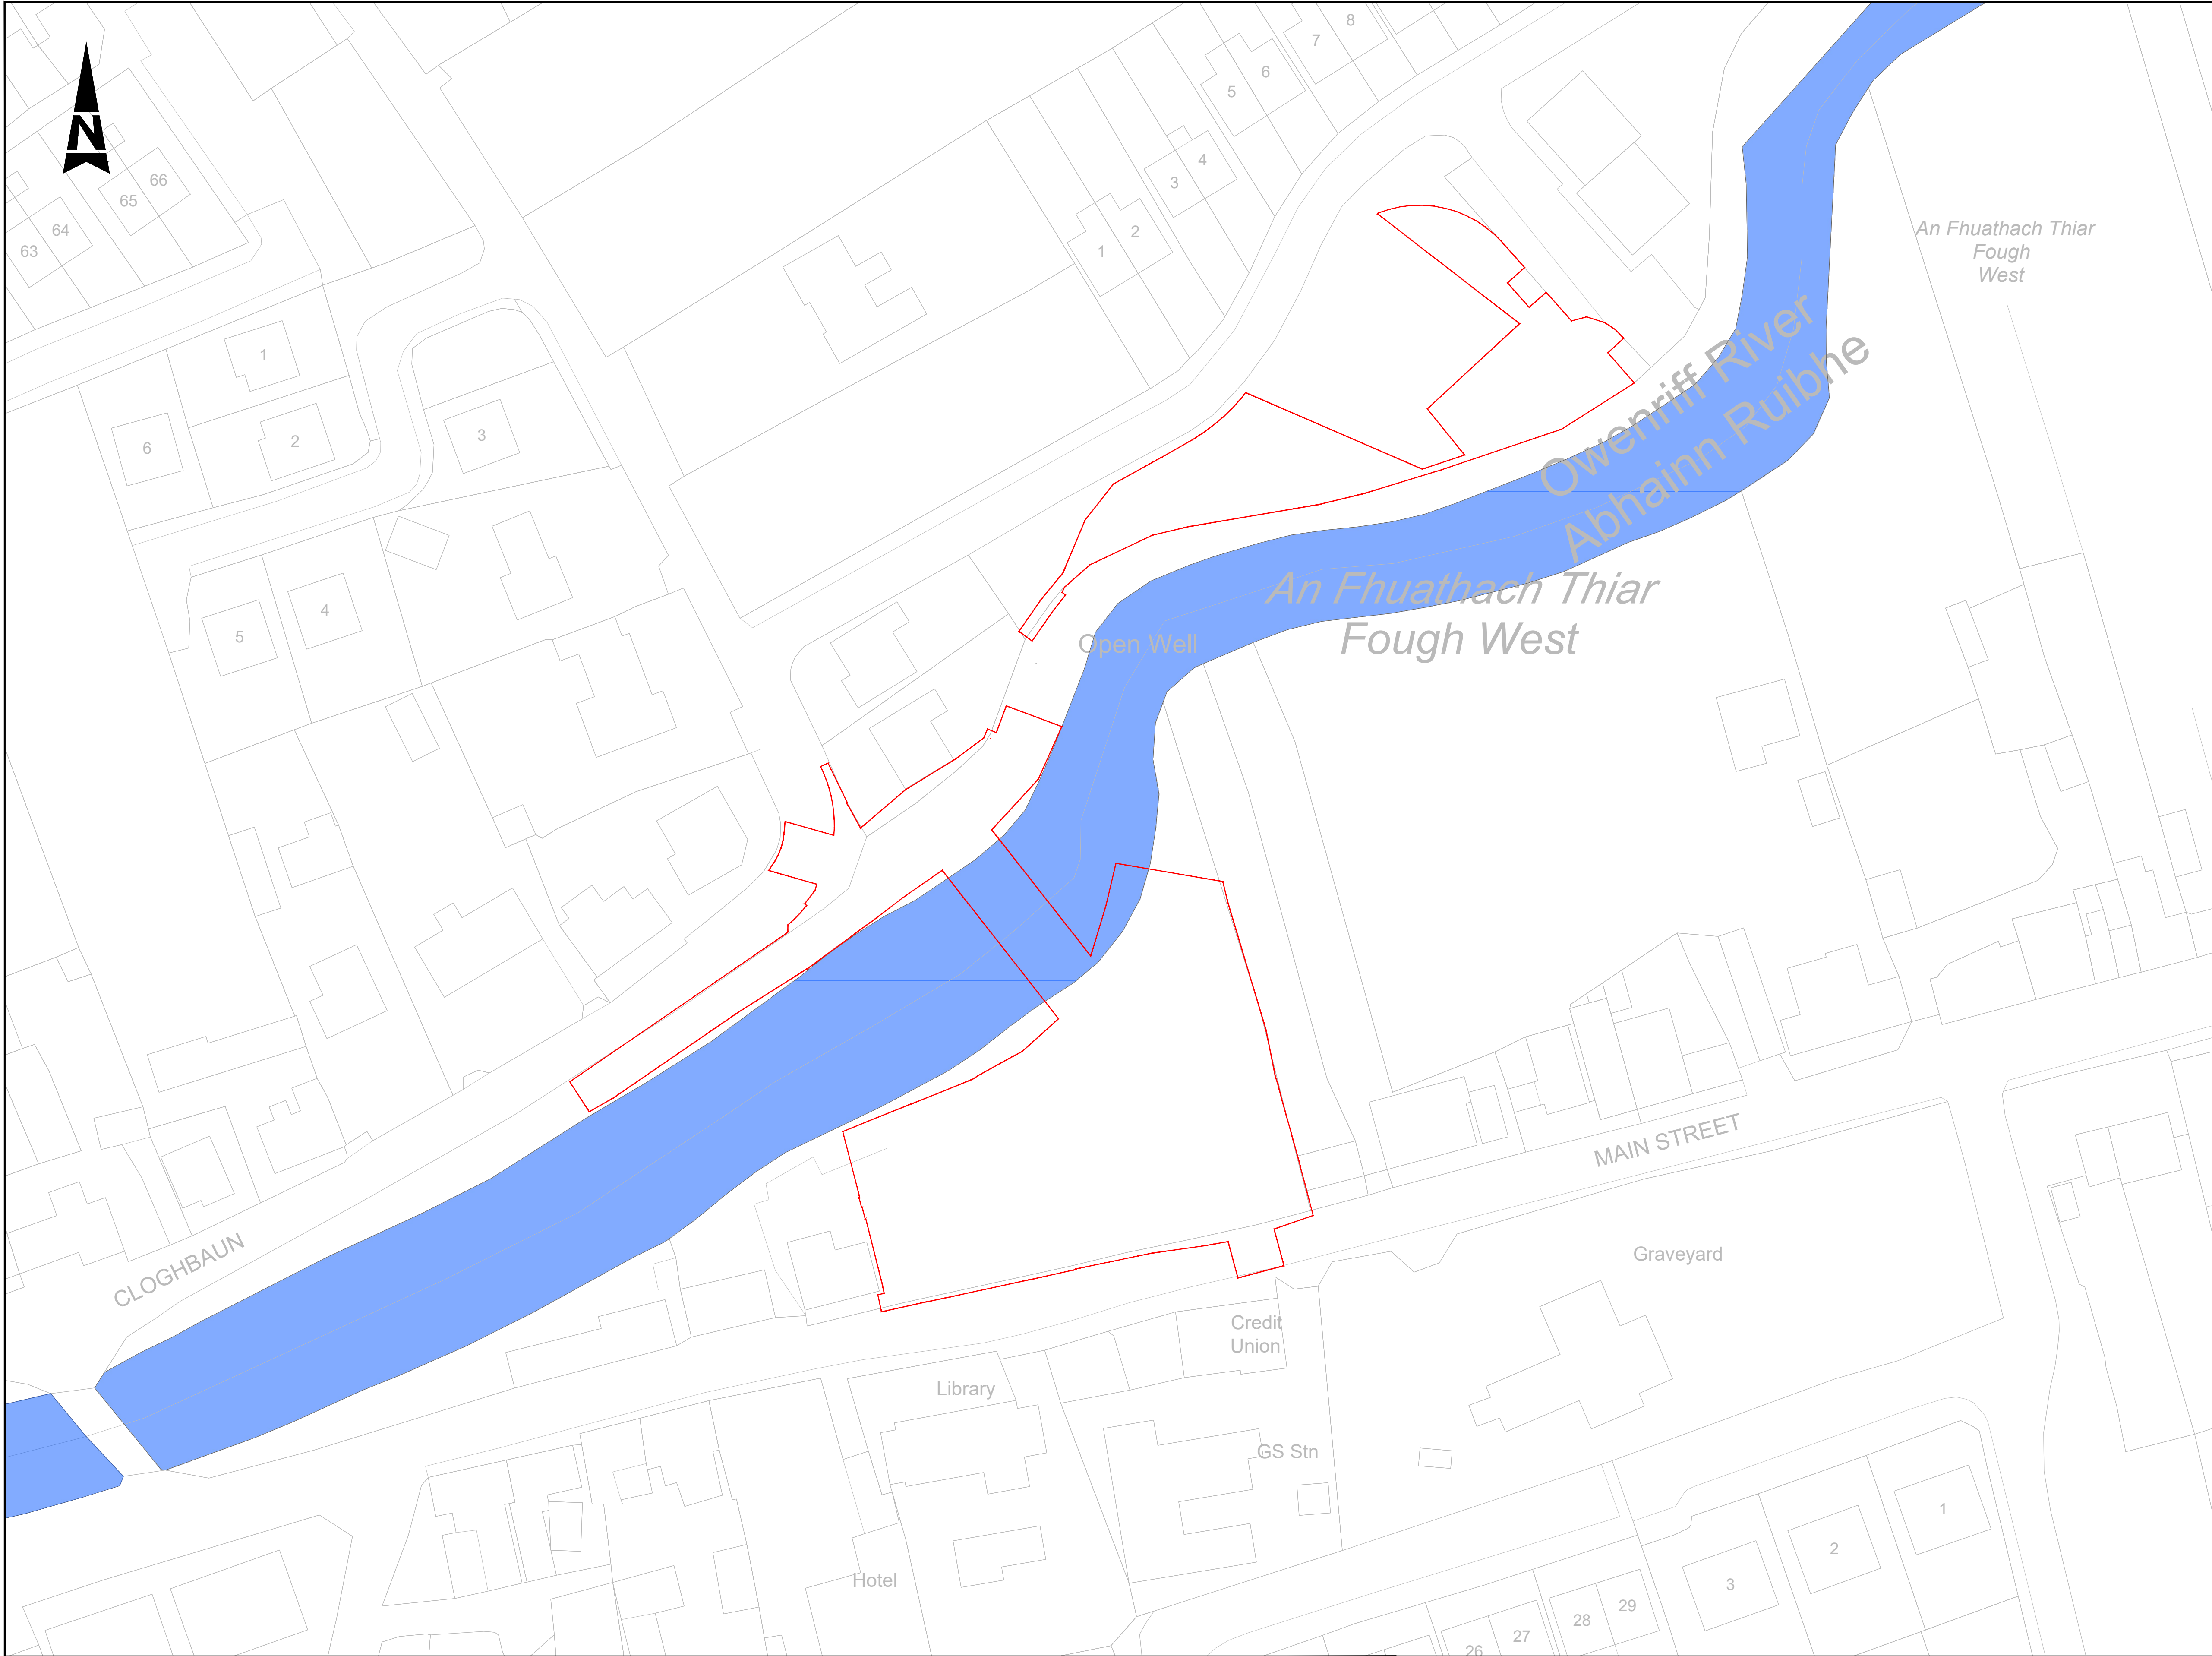

- GENERAL NOTES
1. ALL DIMENSIONS ARE IN MILLIMETRES UNLESS NOTED OTHERWISE
 2. ONLY WRITTEN DIMENSIONS SHALL BE USED. NO DIMENSIONS SHALL BE SCALED FROM THE DRAWINGS
 3. ALL LEVELS ARE IN METRES AND ARE TO MALIN HEAD DATUM
 4. ALL COORDINATES ARE IN METRES AND ARE TO IRISH TRANSVERSE MERCATOR
 5. DRAWINGS ARE TO BE READ IN CONJUNCTION WITH THE SPECIFICATION

LEGEND:
SITE BOUNDARY LINE

© National Mapping Division of Tailte Éireann.
All rights reserved. Licence number CYAL50333446

ATKINS WILL NOT TO BE HELD LIABLE FOR THE USE OF THIS DATA ON ANY PROJECT OTHER THAN EIRSPAN TASK ORDER 341 - N59 OUGHTERARD FOOTBRIDGE

Risk Level	X AtkinsRéalis Base Line - Low Risk
	X AtkinsRéalis Sensitive - Medium Risk
	X AtkinsRéalis Private - High Risk
	X Client Critical - Already Marked



Rev	Description	By	Date	Chk'd	Rev'd	Auth
CO0	ISSUED FOR PLANNING	KS	06.25	MC	MC	MJ

AtkinsRéalis House, 150-155 Aislaide Business Park, Swords, Co. Dublin
Tel (+353) 01 810 8000
Fax (+353) 01 810 8001

Unit 2B, 2200 Cork Airport Business Park, Cork
Tel (+353) 021 429 0300
Fax (+353) 021 429 0360

1st Floor Technology House Parkmore Technology Park, Galway
Tel (+353) 091 786 050
Fax (+353) 091 779 830

Client

Galway County Council,
Áras an Chontae, Prospect Hill
Galway. H91 H6KX

Project

N59 OUGHTERARD FOOTBRIDGE

Purpose		PLANNING ISSUE								
Title		SITE LOCATION MAP SHEET 2 OF 3								
Original Scale	1:500		Drawn	KS	Checked	MC	Reviewed	MC	Authorised	MJ
	Status	Drawing Number	Date	27.05.25	Date	27.05.25	Date	27.05.25	Date	27.05.25
CO	0088798-ATK-XX-XX-DR-CE-900351								Rev	CO0



- ### GENERAL NOTES
1. ALL DIMENSIONS ARE IN MILLIMETRES UNLESS NOTED OTHERWISE
 2. ONLY WRITTEN DIMENSIONS SHALL BE USED. NO DIMENSIONS SHALL BE SCALED FROM THE DRAWINGS
 3. ALL LEVELS ARE IN METRES AND ARE TO MALIN HEAD DATUM
 4. ALL COORDINATES ARE IN METRES AND ARE TO IRISH TRANSVERSE MERCATOR
 5. DRAWINGS ARE TO BE READ IN CONJUNCTION WITH THE SPECIFICATION

LEGEND:


 SITE BOUNDARY LINE

© National Mapping Division of Tailte Éireann. All rights reserved. Licence number CYAL50333446 ATKINS WILL NOT TO BE HELD LIABLE FOR THE USE OF THIS DATA ON ANY PROJECT OTHER THAN EIRSPAN TASK ORDER 341 - N59 OUGHTERARD FOOTBRIDGE. TII Bonnagar Lompar Éireann Transport Infrastructure Ireland Comhairle Chontae na Gaillimhe Galway County Council GALWAY NATIONAL ROADS PROJECT OFFICE </									
--	--	--	--	--	--	--	--	--	--

100
0 10
A1

DO NOT SCALE

File: 0088798-ATK-XX-XX-DR-CE-900372.dwg
Date: Jun 16, 2025 - 4:32pm
Plotted by: STEP1160

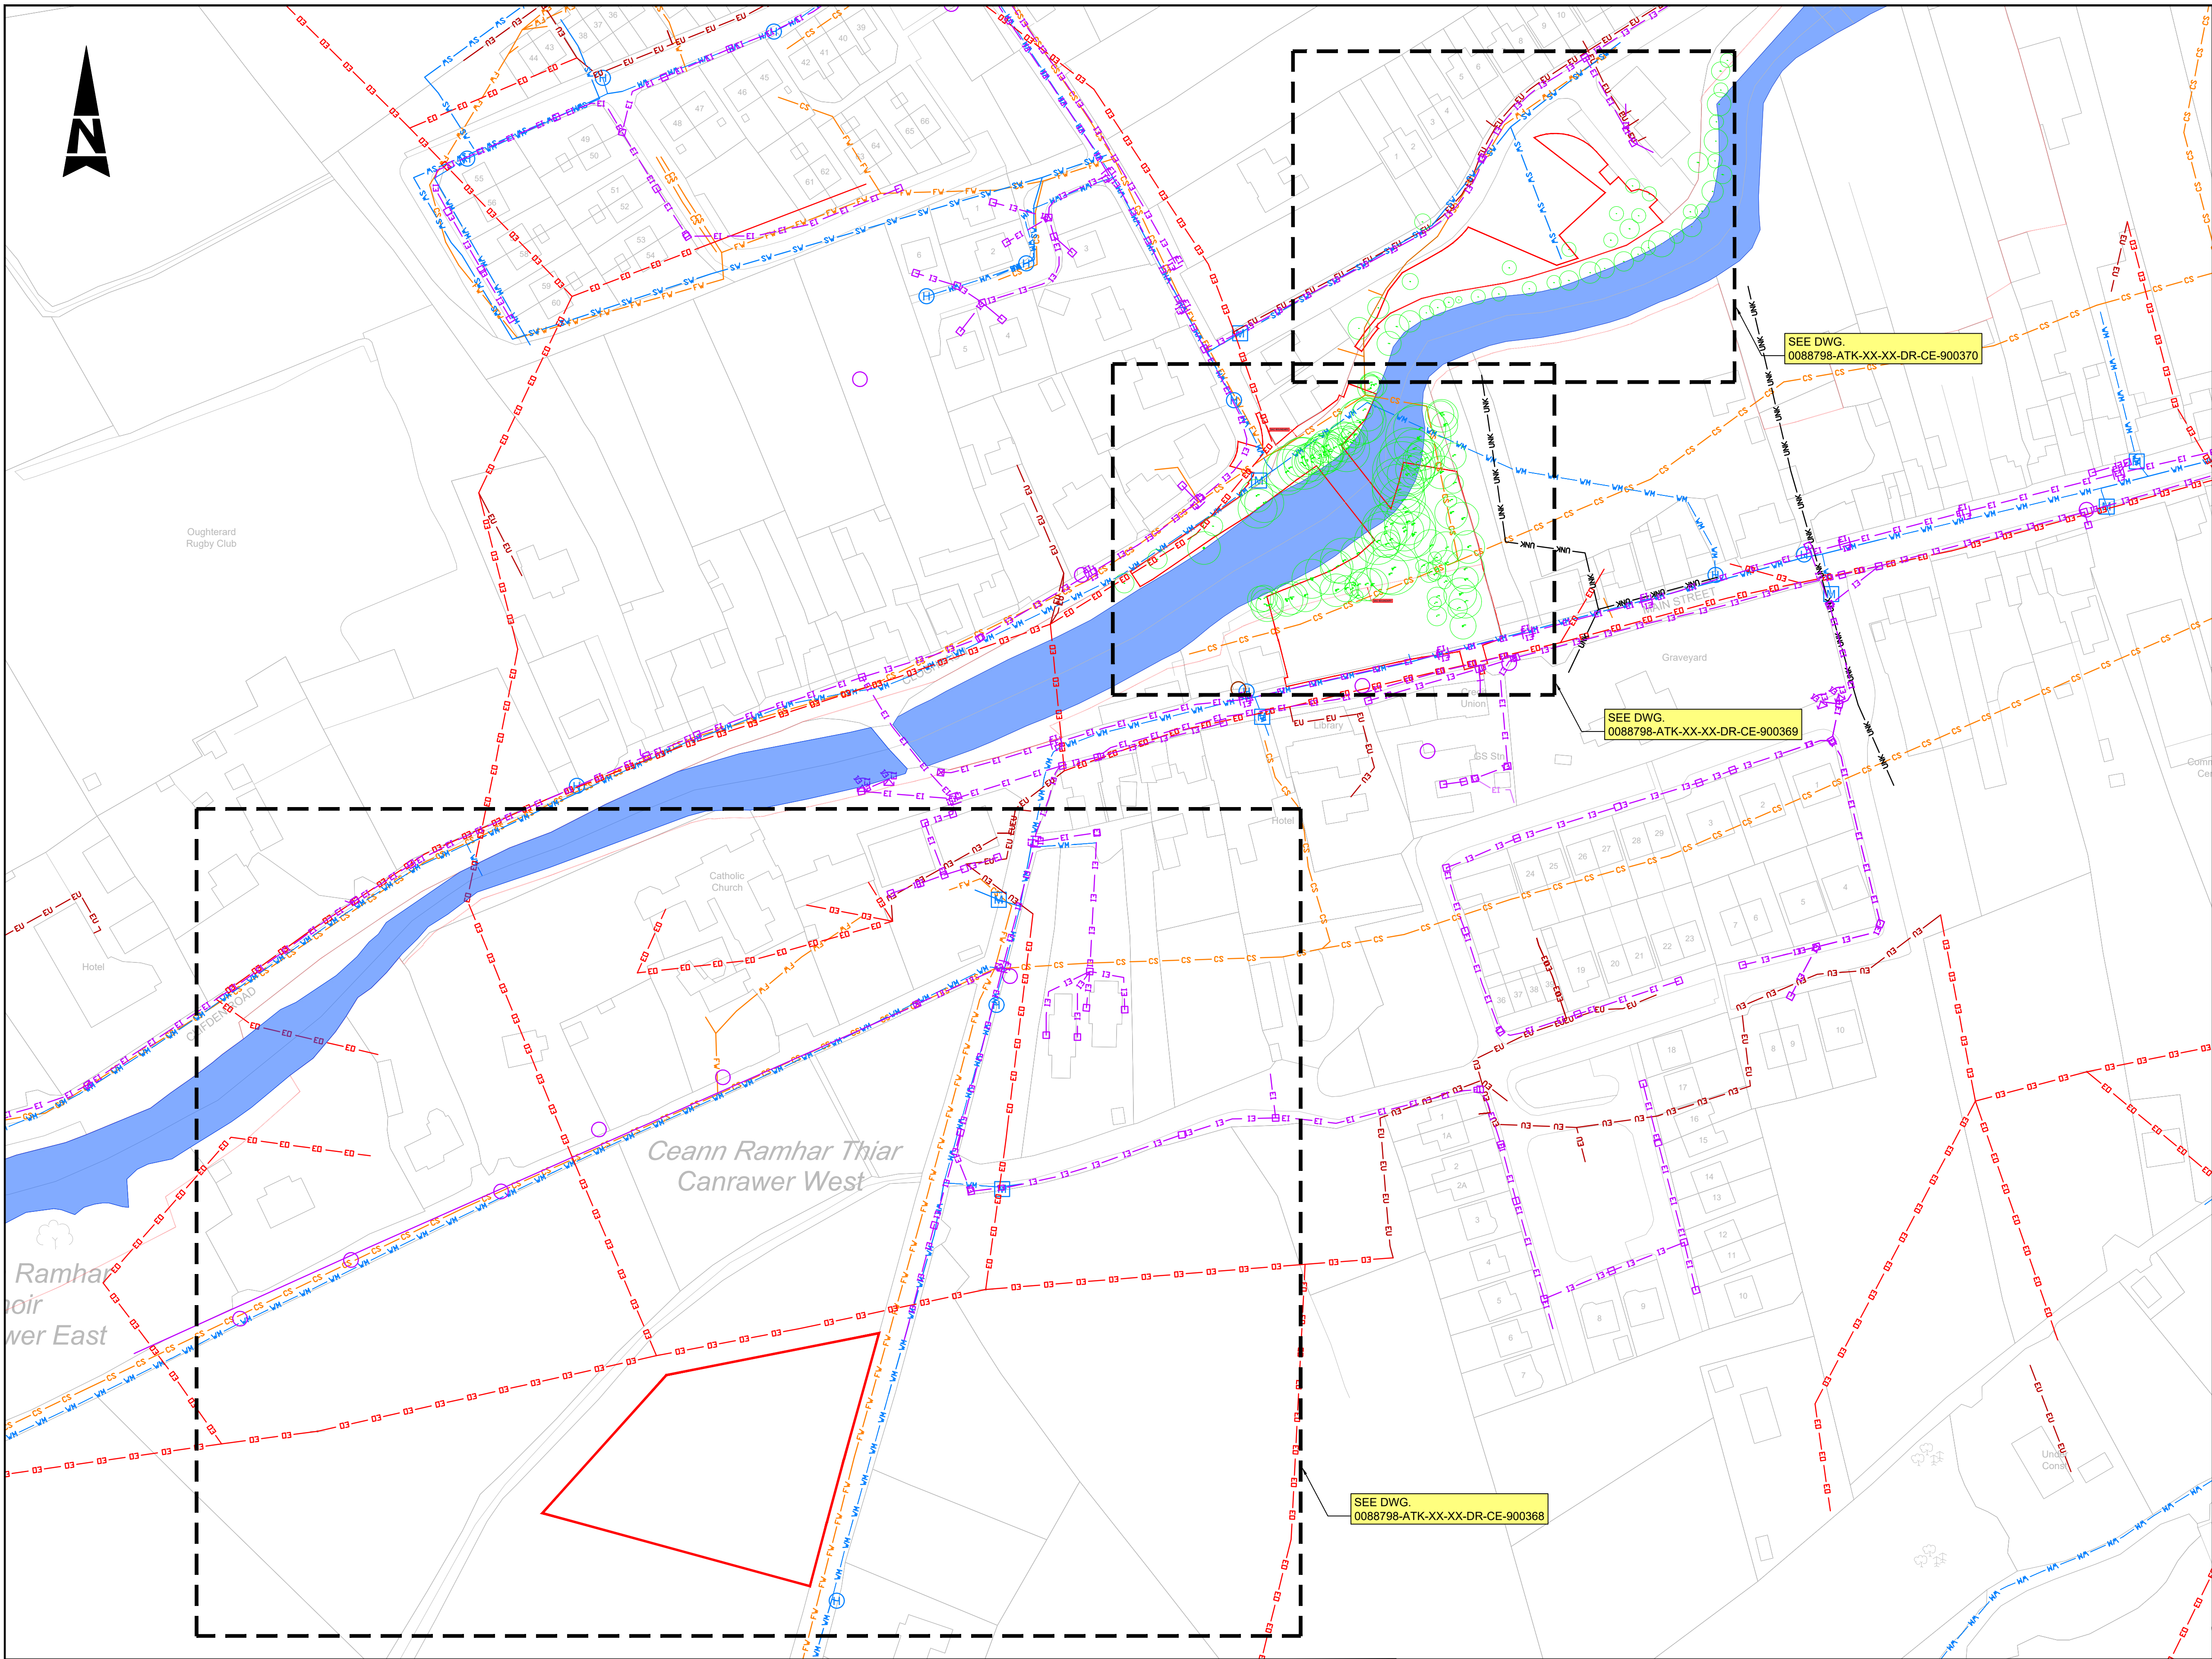

- GENERAL NOTES
1. ALL DIMENSIONS ARE IN MILLIMETRES UNLESS NOTED OTHERWISE
 2. ONLY WRITTEN DIMENSIONS SHALL BE USED. NO DIMENSIONS SHALL BE SCALED FROM THE DRAWINGS
 3. ALL LEVELS ARE IN METRES AND ARE TO MALIN HEAD DATUM
 4. ALL COORDINATES ARE IN METRES AND ARE TO IRISH TRANSVERSE MERCATOR
 5. DRAWINGS ARE TO BE READ IN CONJUNCTION WITH THE SPECIFICATION

- EXISTING SERVICES LEGEND
- EO EO EXISTING ESB OVERHEAD
 - EU EU EXISTING ESB UNDERGROUND
 - TU TU EXISTING TELECOM DUCTING
 - GA GA EXISTING GAS MAINS
 - FV FV EXISTING FOUL SEWER
 - SV SV EXISTING SURFACE WATER SEWER
 - CS CS EXISTING COMBINED SEWER
 - VH VH EXISTING WATER MAIN
 - UNK UNK EXISTING UNKNOWN SEWER
 - H H EXISTING WATER HYDRANT
 - M M EXISTING WATER METER
 - CTV CTV EXISTING NTL / UPC / VIRGIN
 - BT BT EXISTING BT DUCT
 - EI EI EXISTING EIR DUCT
 - EOI EXISTING EIR OVERHEAD
 - EI EXISTING EIR DUCT
 - E-NE EXISTING ENET
 - E-NET EXISTING ENET
 - EXISTING FOUL DRAINAGE

- LEGEND:
- SITE BOUNDARY LINE
 - EXISTING TREE

Purpose		PLANNING ISSUE			
Title		EXISTING GENERAL ARRANGEMENT LAYOUT PLAN. SHEET 1 OF 4			
Original Scale	1:1000		Drawn	KS	Checked
			Date	28.05.25	Date
Status	CO		Drawn	KS	Checked
			Date	28.05.25	Date
Rev		C00			

© National Mapping Division of Taitte Éireann. All rights reserved. Licence number CYAL50333446

ATKINS WILL NOT BE HELD LIABLE FOR THE USE OF THIS DATA ON ANY PROJECT OTHER THAN EIRSPAN TASK ORDER 341 - N59 OUGHTERARD FOOTBRIDGE

Risk Level	X AtkinsRéalis Base Line - Low Risk
	AtkinsRéalis Sensitive - Medium Risk
	AtkinsRéalis Private - High Risk
	Client Critical - Already Marked



Rev	Description	By	Date	Chk'd	Rev'd	Auth
C00	ISSUED FOR PLANNING	KS	06.25	MC	MC	MJ



AtkinsRéalis House, 150-155 Ainslie Business Park, Swords, Co. Dublin
Tel (+353) 01 810 8000
Fax (+353) 01 810 8001

Unit 2B, 2200 Cork Airport Business Park, Cork
Tel (+353) 021 429 0300
Fax (+353) 021 429 0360


1st Floor Technology House Parkmore Technology Park, Galway
Tel (+353) 091 786 050
Fax (+353) 091 779 830

Client		Galway County Council, Áras an Chontae, Prospect Hill Galway. H91 H6KX	
Project		N59 OUGHTERARD FOOTBRIDGE	

A1

DO NOT SCALE

File: 0088798-ATK-XX-XX-DR-CE-900368_70.dwg
Date: Jun 16, 2025 - 4:39pm
Plotted by: STEP1160

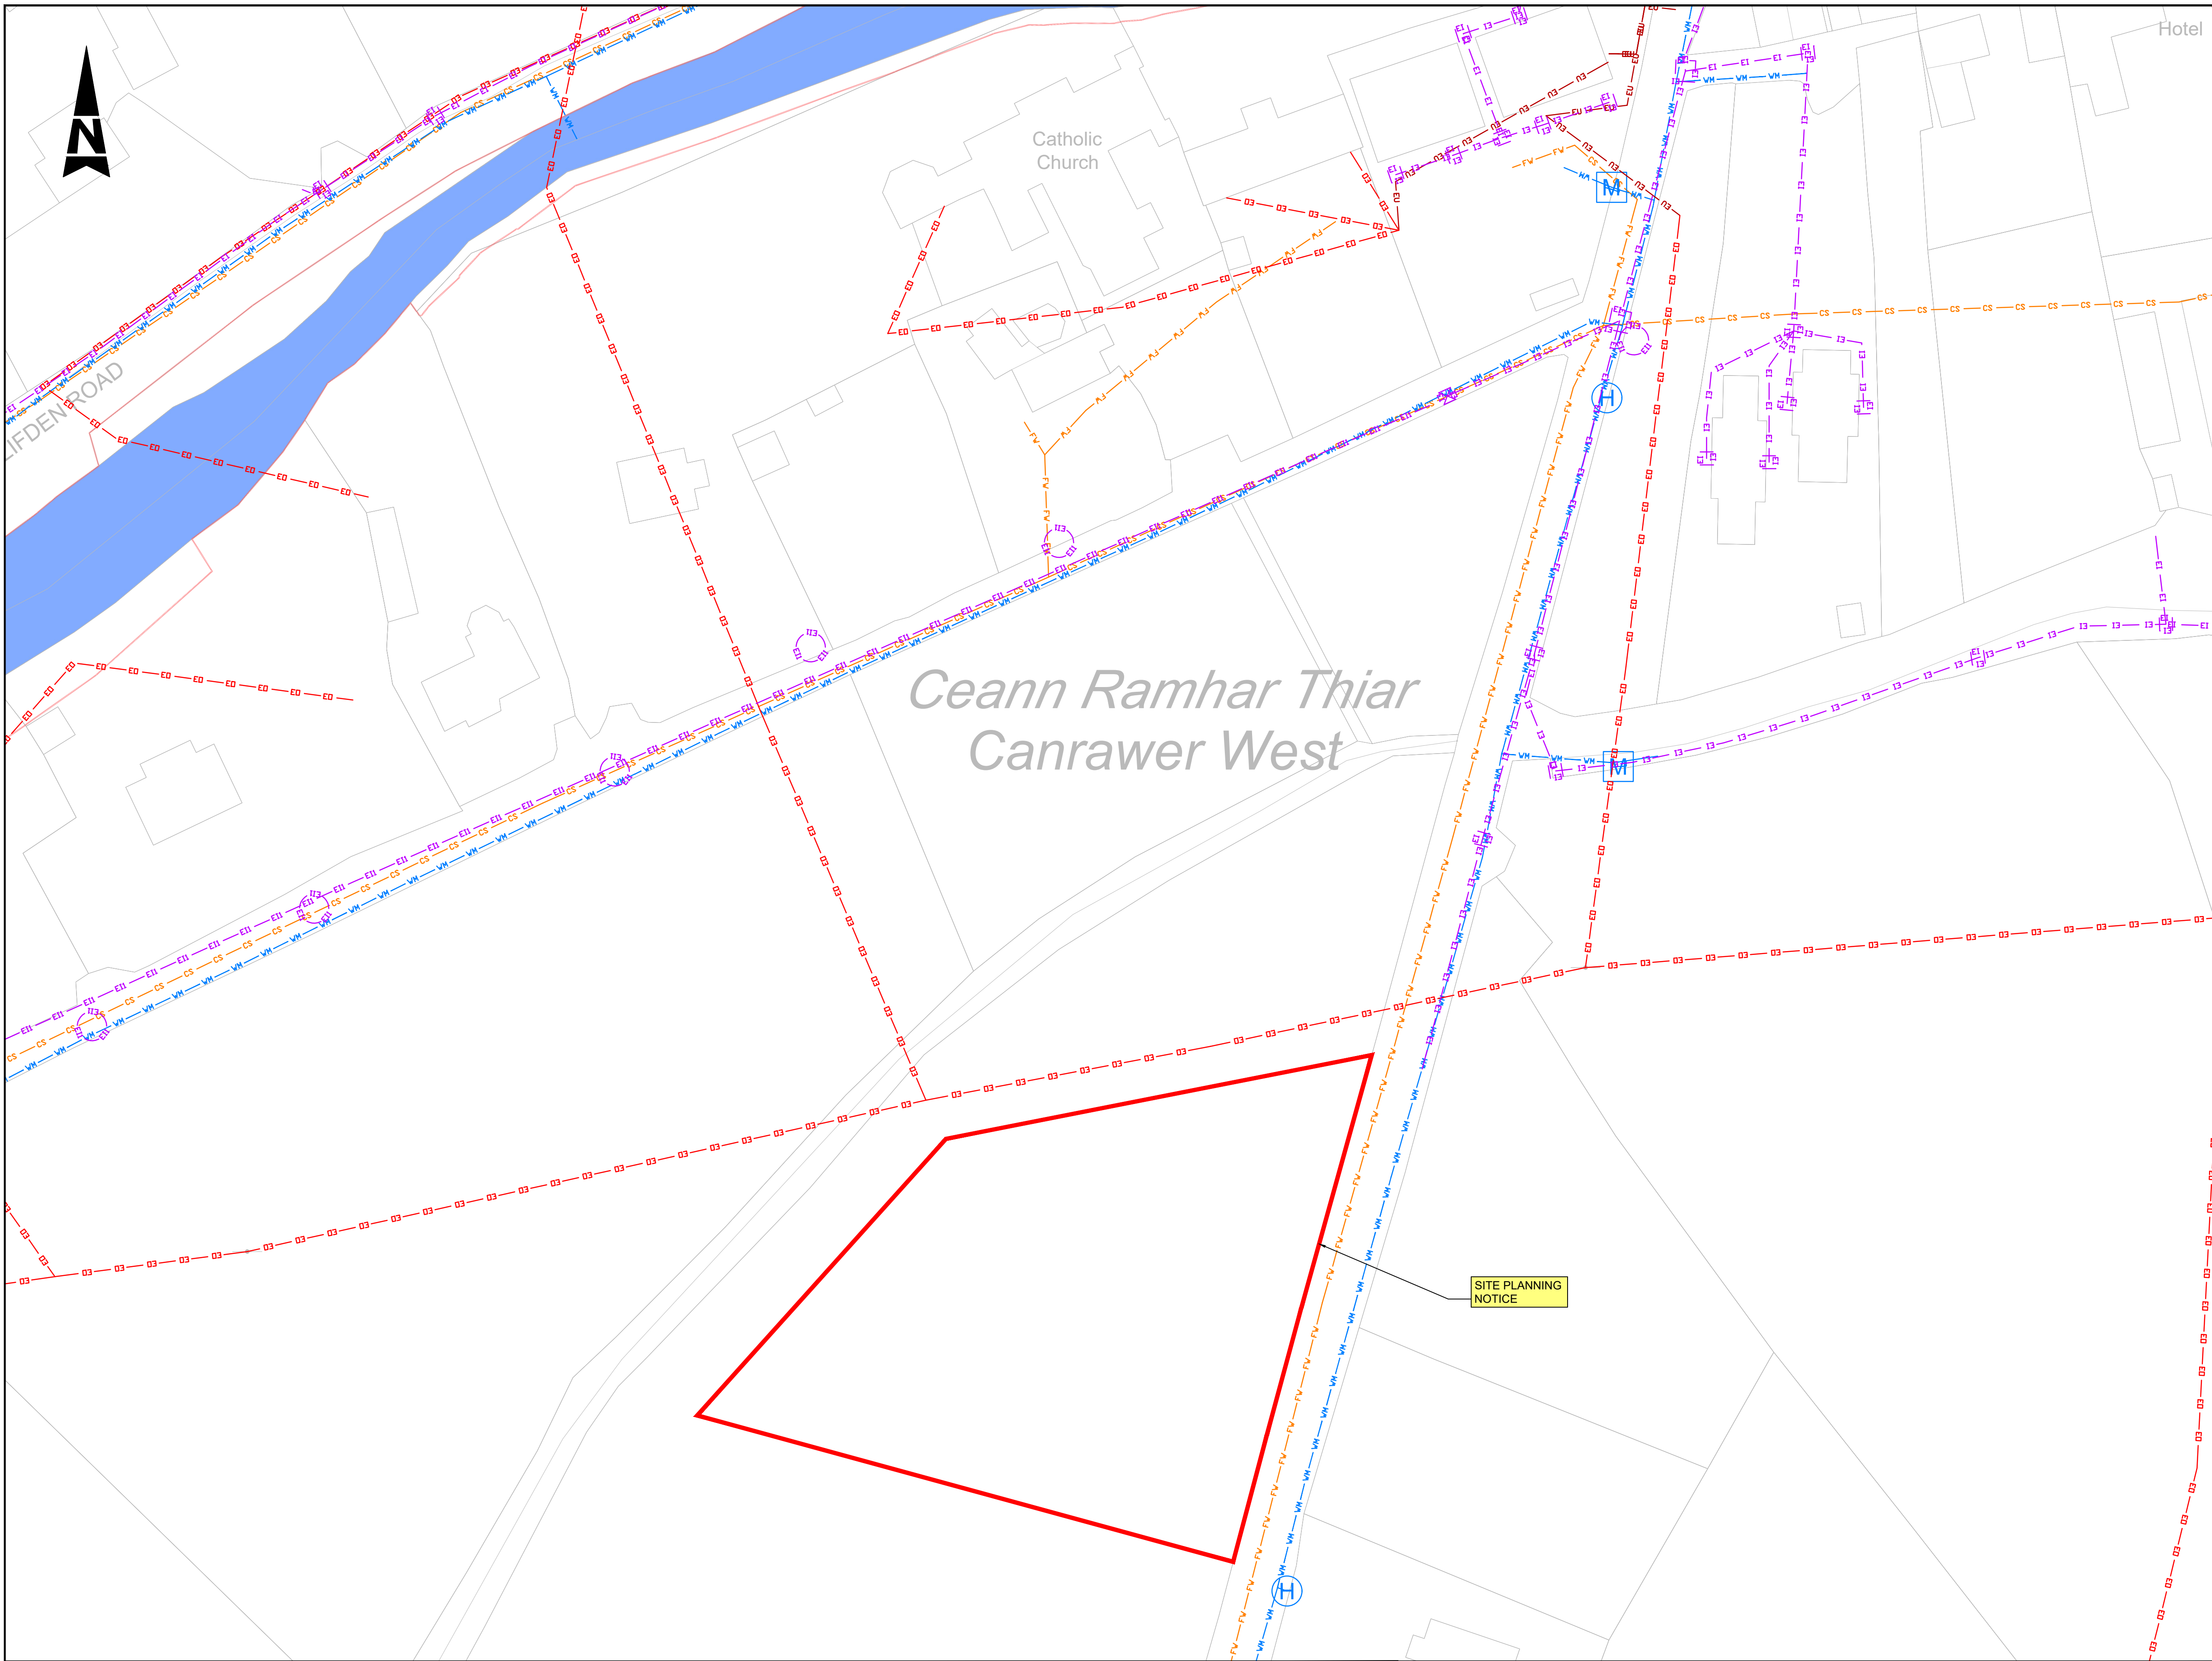

GENERAL NOTES

- ALL DIMENSIONS ARE IN MILLIMETRES UNLESS NOTED OTHERWISE
- ONLY WRITTEN DIMENSIONS SHALL BE USED. NO DIMENSIONS SHALL BE SCALED FROM THE DRAWINGS
- ALL LEVELS ARE IN METRES AND ARE TO MALIN HEAD DATUM
- ALL COORDINATES ARE IN METRES AND ARE TO IRISH TRANSVERSE MERCATOR
- DRAWINGS ARE TO BE READ IN CONJUNCTION WITH THE SPECIFICATION

EXISTING SERVICES LEGEND

	EXISTING ESB OVERHEAD
	EXISTING ESB UNDERGROUND
	EXISTING TELECOM DUCTING
	EXISTING GAS MAINS
	EXISTING FOUL SEWER
	EXISTING SURFACE WATER SEWER
	EXISTING COMBINED SEWER
	EXISTING WATER MAIN
	EXISTING UNKNOWN SEWER
	EXISTING WATER HYDRANT
	EXISTING WATER METER
	EXISTING NTL / UPC / VIRGIN
	EXISTING BT DUCT
	EXISTING EIR DUCT
	EXISTING EIR OVERHEAD
	PROPOSED EIR DUCT
	EXISTING ENET

LEGEND:

	SITE BOUNDARY LINE
--	--------------------

© National Mapping Division of Taithe Éireann. All rights reserved. Licence number CYAL50333446

ATKINS WILL NOT TO BE HELD LIABLE FOR THE USE OF THIS DATA ON ANY PROJECT OTHER THAN EIRSPAN TASK ORDER 341 - N59 OUGHTERARD FOOTBRIDGE

Risk Level	X AtkinsRéalis Base Line - Low Risk
	AtkinsRéalis Sensitive - Medium Risk
	AtkinsRéalis Private - High Risk
	Client Critical - Already Marked

CO0	ISSUED FOR PLANNING	KS	06.25	MC	MC	MJ
Rev	Description	By	Date	Chk'd	Rev'd	Auth

AtkinsRéalis House, 150-155 Aislaide Business Park, Swords, Co. Dublin
Tel (+353) 01 810 8000
Fax (+353) 01 810 8001

Unit 2B, 2200 Cork Airport Business Park, Cork
Tel (+353) 021 429 0300
Fax (+353) 021 429 0360

1st Floor Technology House Parkmore Technology Park, Galway
Tel (+353) 091 786 050
Fax (+353) 091 779 830

Client

Galway County Council,
Áras an Chontae, Prospect Hill
Galway. H91 H6KX

Project

N59 OUGHTERARD FOOTBRIDGE

Purpose

PLANNING ISSUE

Title

EXISTING GENERAL ARRANGEMENT
LAYOUT PLAN. SHEET 2 OF 4


Original Scale	1:500	Drawn	KS	Checked	MC	Reviewed	MC	Authorised	MJ
Date	28.05.25	Date	28.05.25	Date	28.05.25	Date	28.05.25	Date	28.05.25

Status	CO	Drawing Number	0088798-ATK-XX-XX-DR-CE-900368	Rev	C00
--------	----	----------------	--------------------------------	-----	-----

100
0 10
A1

DO NOT SCALE

File: 0088798-ATK-XX-XX-DR-CE-900369.dwg
Date: Jun 11, 2025 - 3:13pm
STEP160
Plotted by:

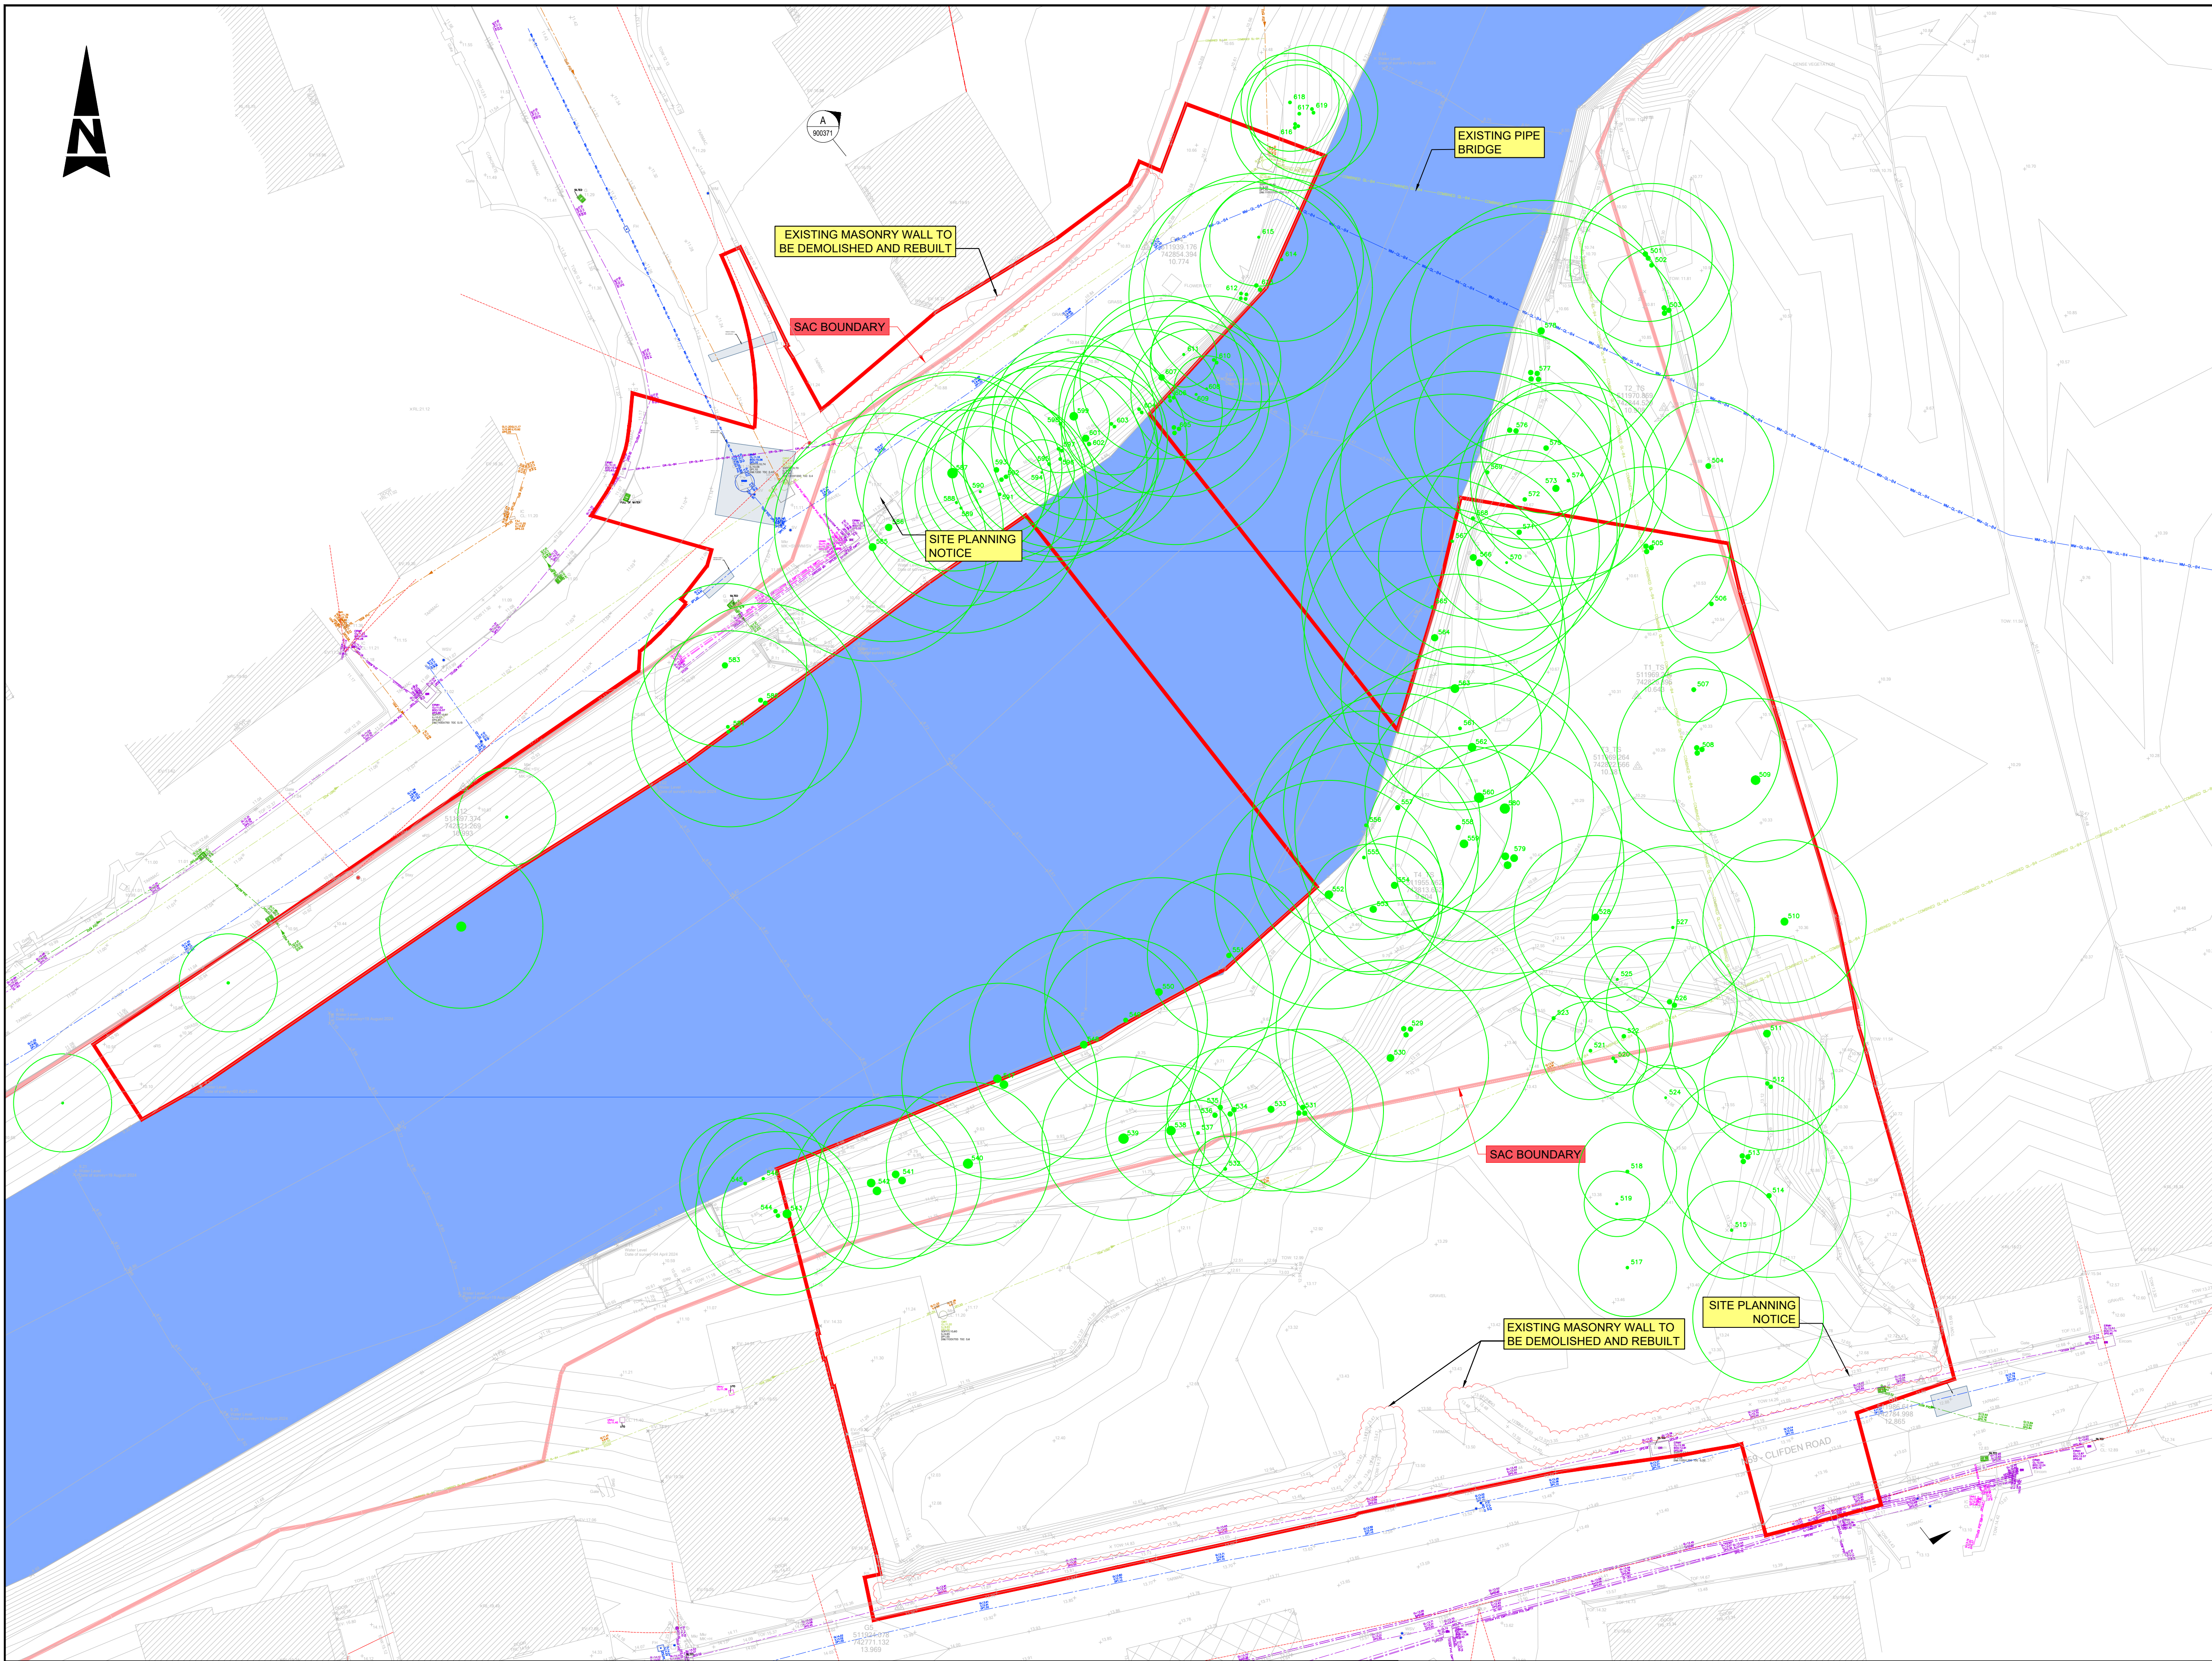

GENERAL NOTES

- ALL DIMENSIONS ARE IN MILLIMETRES UNLESS NOTED OTHERWISE
- ONLY WRITTEN DIMENSIONS SHALL BE USED. NO DIMENSIONS SHALL BE SCALED FROM THE DRAWINGS
- ALL LEVELS ARE IN METRES AND ARE TO MALIN HEAD DATUM
- ALL COORDINATES ARE IN METRES AND ARE TO IRISH TRANSVERSE MERCATOR
- DRAWINGS ARE TO BE READ IN CONJUNCTION WITH THE SPECIFICATION

SERVICES LEGEND

UNDERGROUND ELECTRICITY LINE	FOUL DRAINAGE
ELECTRIC MANSION	FOUL MANSION
OVERHEAD LINE WITH POLE	STORM DRAINAGE
OVERHEAD ELECTRIC	STORM DRAINAGE MANSION
UNDERGROUND HV ELECTRICITY LINE	COMBINED DRAINAGE
PUBLIC LIGHTING ELECTRICITY LINE	COMBINED DRAINAGE MANSION
6M HIGH STREET LIGHT	PRODUCT DRAINAGE
MINI PILLAR	PRODUCT DRAINAGE MANSION
UNDER ELECTRIC TRAFFIC CONTROL	CHEMICAL LINE
TRAFFIC CONTROL MANSION	CHEMICAL MANSION
ER	ROAD GULLY
ER CHAMBER	GULLY TRAP
OVERHEAD LINE WITH POLE	WATER MAIN
ENET	SLURRY VALVE
ENET CHAMBER	FIRE HYDRANT
COPPS	WATER METER
COPPS CHAMBER	SCOUR VALVE
VIRGIN	PRESSURE RELEASE VALVE
VIRGIN CHAMBER	AIR VALVE
FIBRE	NON-RETURN VALVE
FIBRE CHAMBER	FUEL LINE/TANK
AURORA TELECOM	GAS SV
AURORA TELECOM CHAMBER	GAS LINE
CATV	GAS HIGH PRESSURE LINE
CATV CHAMBER	GL 90.00 GROUND LEVEL (METRES - IS DATUM)
BT/ST/AT/ST/AT	GL 90.00 COVER LEVEL (METRES - IS DATUM)
BT/ST/AT/ST/AT CHAMBER	L 90.00 INVERT LEVEL (METRES - IS DATUM)
SRO FIBRE	OP ON MANHOLES - INVERT LEVEL OF CHAMBER
SRO CHAMBER	OP ON MANHOLES - INVERT LEVEL OF PIPE
UNIDENTIFIED SERVICE	UTO UNABLE TO OPEN
UNIDENTIFIED CHAMBER	OSA OUTSIDE SURVEY AREA
EARTH LINE AND ROADS	UTT UNABLE TO TRACE
SENSOR	IE3 EMPTY DUCT
CCTV POLE	IED3 CLOSED DUCT
UTILITIES CABINET	SDCTED SURVEYED AREA

LEGEND:

— SITE BOUNDARY LINE

© National Mapping Division of Taithe Éireann. All rights reserved. Licence number CYAL5033446

ATKINS WILL NOT BE HELD LIABLE FOR THE USE OF THIS DATA ON ANY PROJECT OTHER THAN EIRSPAN TASK ORDER 341 - N59 OUGHTERARD FOOTBRIDGE

Risk Level	X AtkinsRéalis Base Line - Low Risk
	AtkinsRéalis Sensitive - Medium Risk
	AtkinsRéalis Private - High Risk
	Client Critical - Already Marked

CO0	ISSUED FOR PLANNING	KS	06.25	MC	MC	MJ
Rev	Description	By	Date	Chk'd	Rev'd	Auth

AtkinsRéalis House, 150-155 Ainslie Business Park, Swords, Co. Dublin
Tel (+353) 01 810 8000 Fax (+353) 01 810 8001

Unit 2B, 2200 Cork Airport Business Park, Cork
Tel (+353) 021 429 0300 Fax (+353) 021 429 0360

1st Floor Technology House Parkmore Technology Park, Galway
Tel (+353) 091 786 050 Fax (+353) 091 779 830


Client
Galway County Council,
Áras an Chontae, Prospect Hill
Galway, H91 H6KX

Project
N59 OUGHTERARD FOOTBRIDGE

Purpose
PLANNING ISSUE





Title
EXISTING GENERAL ARRANGEMENT
LAYOUT PLAN. SHEET 3 OF 4

Original Scale	1:200	Drawn	KS	Checked	MC	Reviewed	MC	Authorised	MJ
Status	CO	Drawing Number	0088798-ATK-XX-XX-DR-CE-900369	Date	28.05.25	Date	28.05.25	Date	28.05.25
Rev	C00								

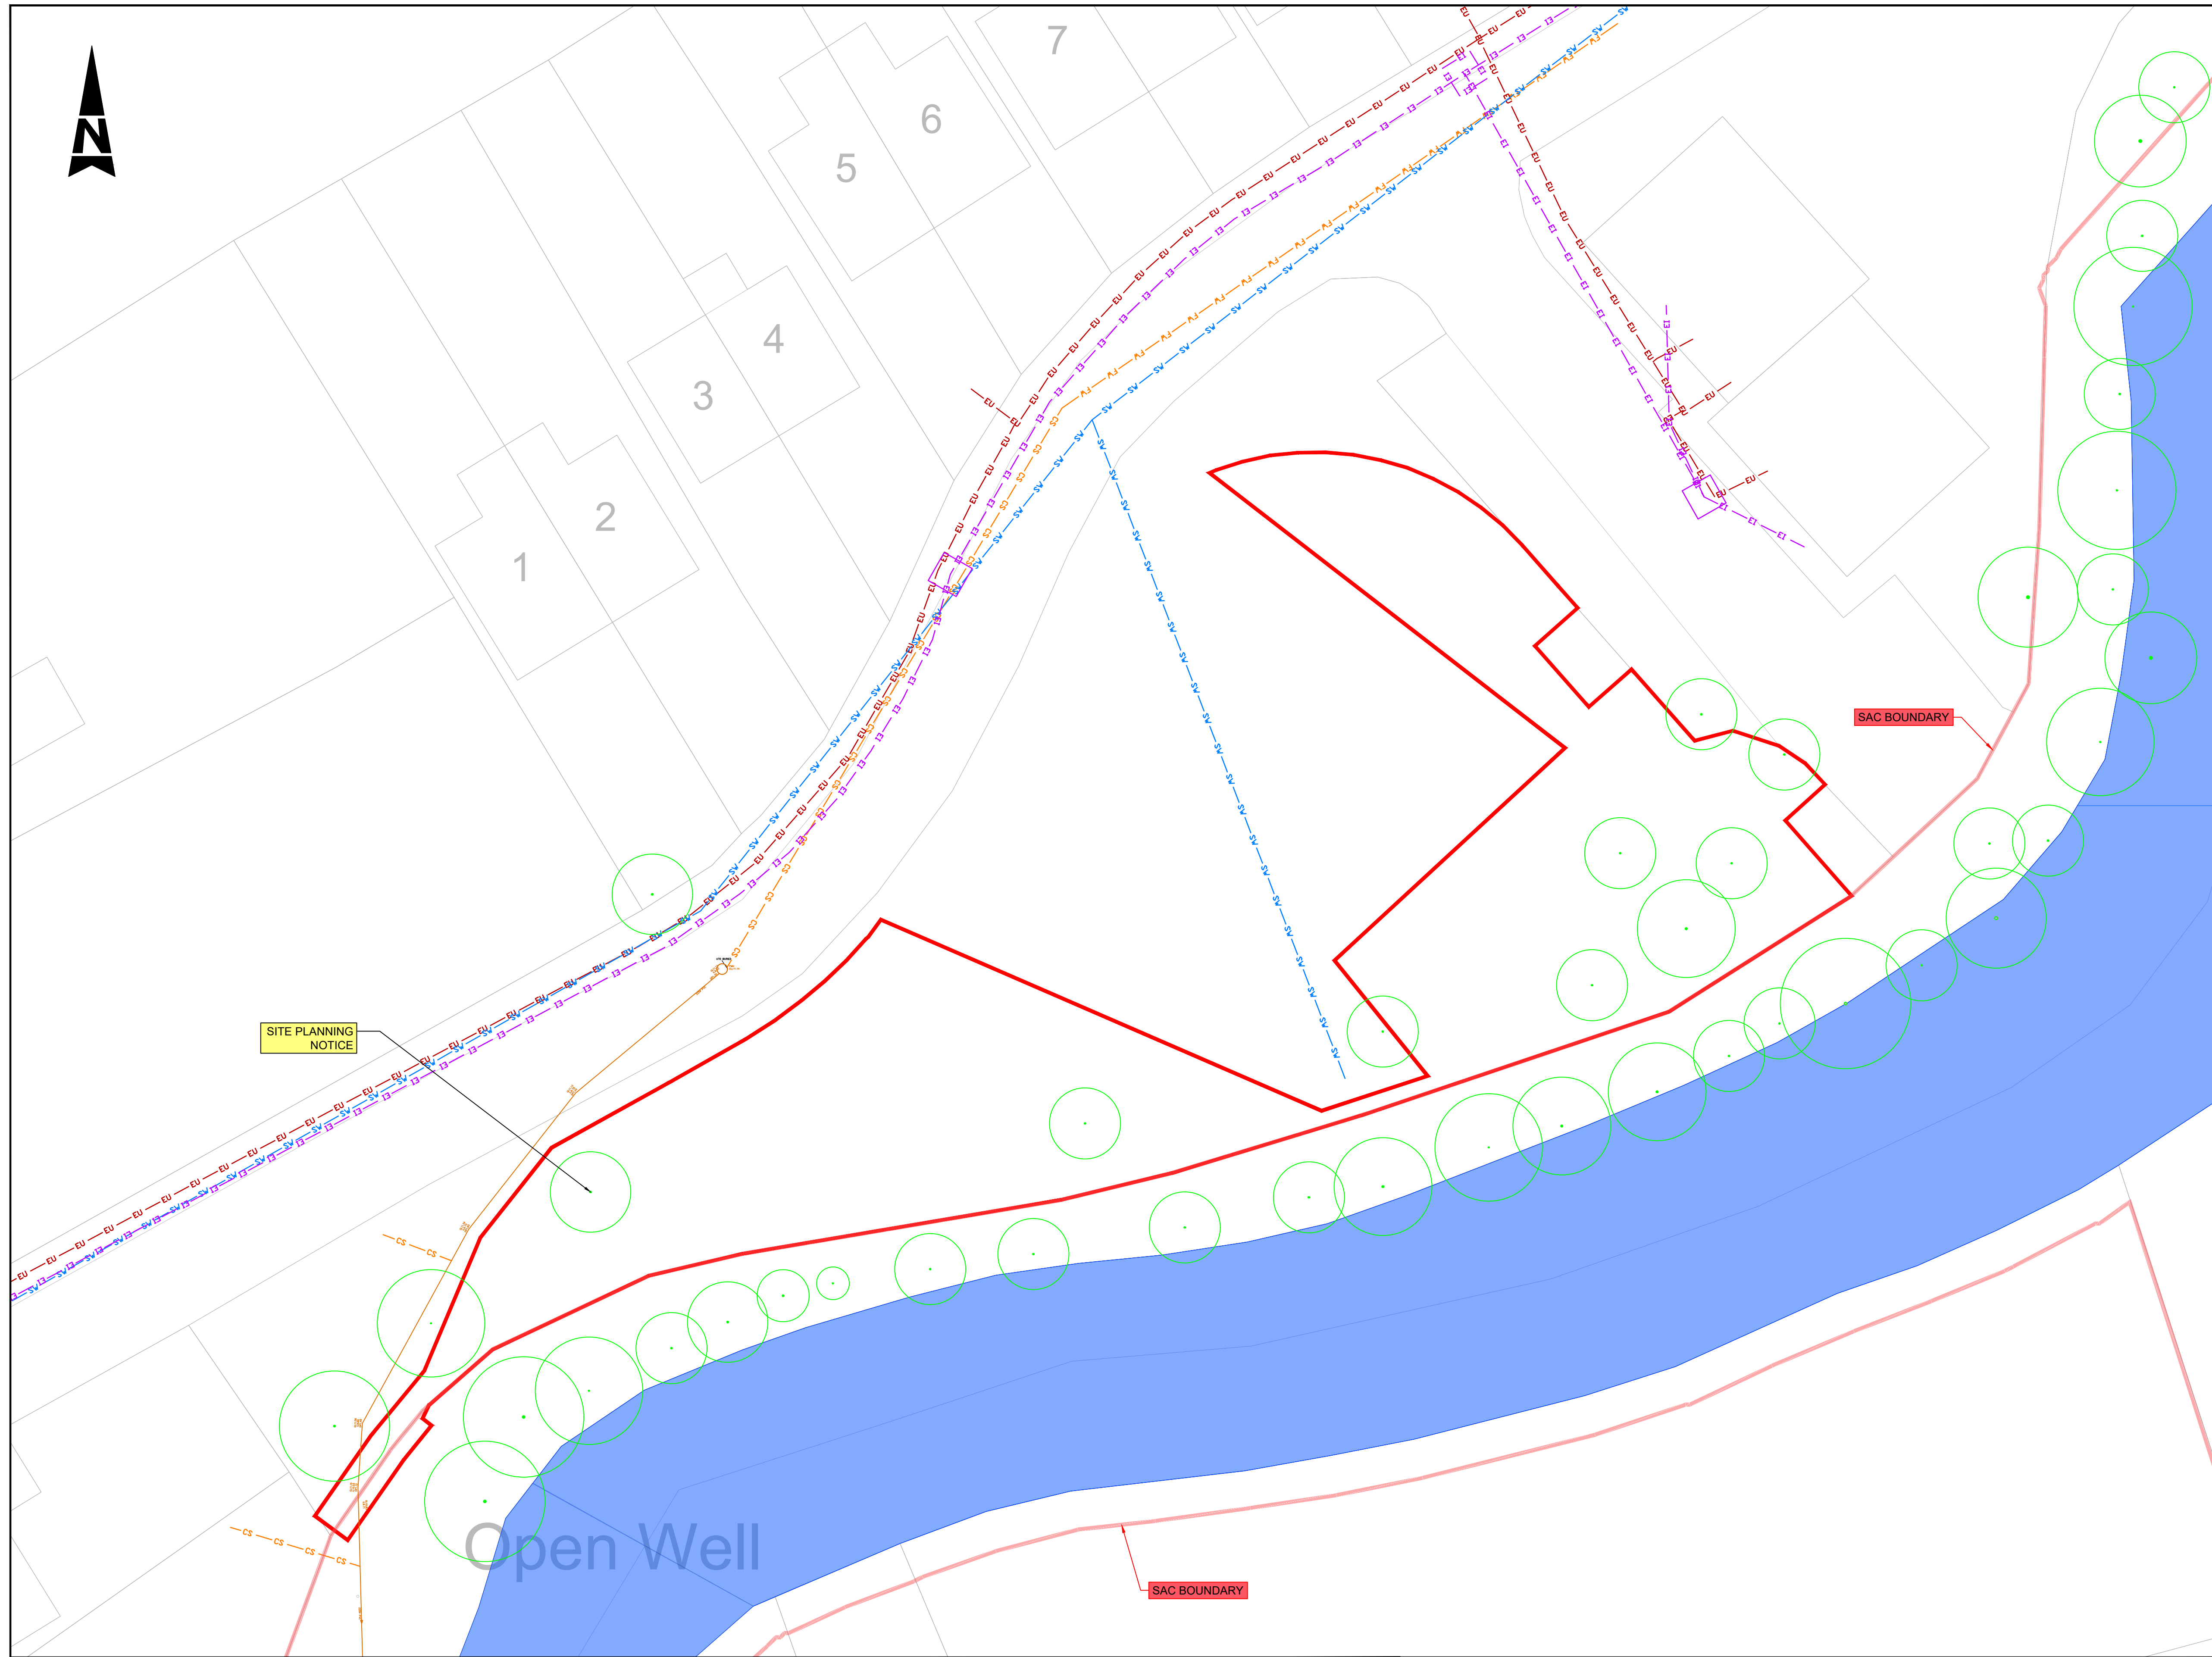

- ### GENERAL NOTES
1. ALL DIMENSIONS ARE IN MILLIMETRES UNLESS NOTED OTHERWISE
 2. ONLY WRITTEN DIMENSIONS SHALL BE USED. NO DIMENSIONS SHALL BE SCALED FROM THE DRAWINGS
 3. ALL LEVELS ARE IN METRES AND ARE TO MALIN HEAD DATUM
 4. ALL COORDINATES ARE IN METRES AND ARE TO IRISH TRANSVERSE MERCATOR
 5. DRAWINGS ARE TO BE READ IN CONJUNCTION WITH THE SPECIFICATION

EXISTING SERVICES LEGEND

    - | | |
|---|------------------------------|
|  | EXISTING ESB OVERHEAD |
|  | EXISTING ESB UNDERGROUND |
|  | EXISTING TELECOM DUCTING |
|  | EXISTING GAS MAINS |
|  | EXISTING FOUL SEWER |
|  | EXISTING SURFACE WATER SEWER |
|  | EXISTING COMBINED SEWER |
|  | EXISTING WATER MAIN |
|  | EXISTING UNKNOWN SEWER |
|  | EXISTING WATER HYDRANT |
|  | EXISTING WATER METER |
|  | EXISTING NTL / UPC / VIRGIN |
|  | EXISTING BT DUCT |
|  | EXISTING EIR DUCT |
|  | EXISTING EIR OVERHEAD |
|  | PROPOSED EIR DUCT |
|  | EXISTING ENET |
|  | EXISTING FOUL DRAINAGE |

LEGEND:

-  SITE BOUNDARY LINE
 EXISTING TREE

Purpose	PLANNING ISSUE
---------	----------------

Title

EXISTING GENERAL ARRANGEMENT
LAYOUT PLAN. SHEET 4 OF 4

Original Scale		Drawn KS		Checked MC		Reviewed MC		Authorised MJ	
1:200		Date 28.05.25	Date 28.05.25	Date 28.05.25	Date 28.05.25				
Status	Drawing Number						Rev		
CO	0088798-ATK-XX-XX-DR-CE-900370						C00		

© National Mapping Division of Tailte Éireann .
All rights reserved. Licence number CYAL50333446

ATKINS WILL NOT TO BE HELD LIABLE FOR THE
USE OF THIS DATA ON ANY PROJECT OTHER
THAN EIRSPAN TASK ORDER 341 - N59
OUGHTERARD FOOTBRIDGE

Risk Level	X	AtkinsRéallis Base Line - Low Risk
		AtkinsRéallis Sensitive - Medium Risk
		AtkinsRéallis Private - High Risk
		Client Critical - Already Marked



C00	ISSUED FOR PLANNING	KS	06.25	MC	MC	MJ
Rev	Description	By	Date	Chk'd	Rev'd	Auth



AtkinsRéalis House, 150-155 Airside Business Park, Swords, Co. Dublin	Unit 2B, 2200 Cork Airport Business Park, Cork	1st Floor Technology House Parkmore Technology Park, Galway
Tel (+353) 01 810 8000	Tel (+353) 021 429 0300	Tel (+353) 091 786 050
Fax (+353) 01 810 8001	Fax (+353) 021 429 0360	Fax (+353) 091 779 830


Client Galway County Council,
Áras an Chontae, Prospect Hill
Galway. H91 H6KX

N59 OUGHTERARD FOOTBRIDGE

A1


DO NOT SCALE

File: 0088798-ATK-XX-XX-06-CE-900368.dwg
Date: Jun 09, 2025 - 11:01am
STEP160
Plotted by:

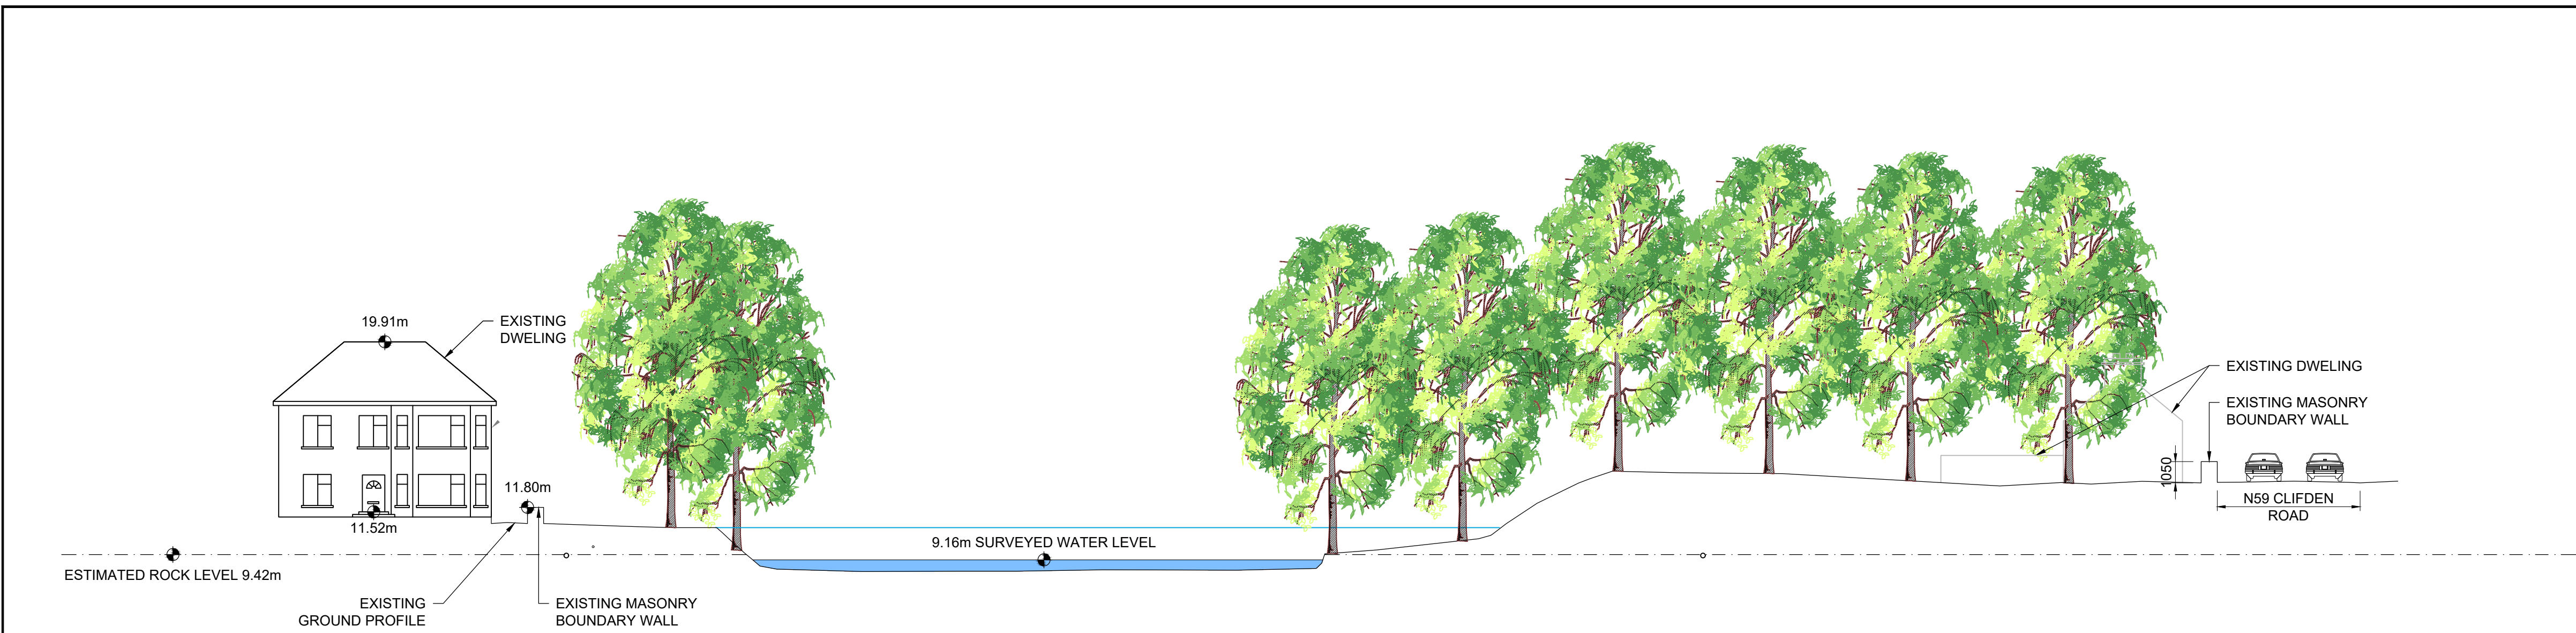


SECTION A: EXISTING LONGITUDINAL SECTION

Scale at A1 1:200
Scale at A3 1:400

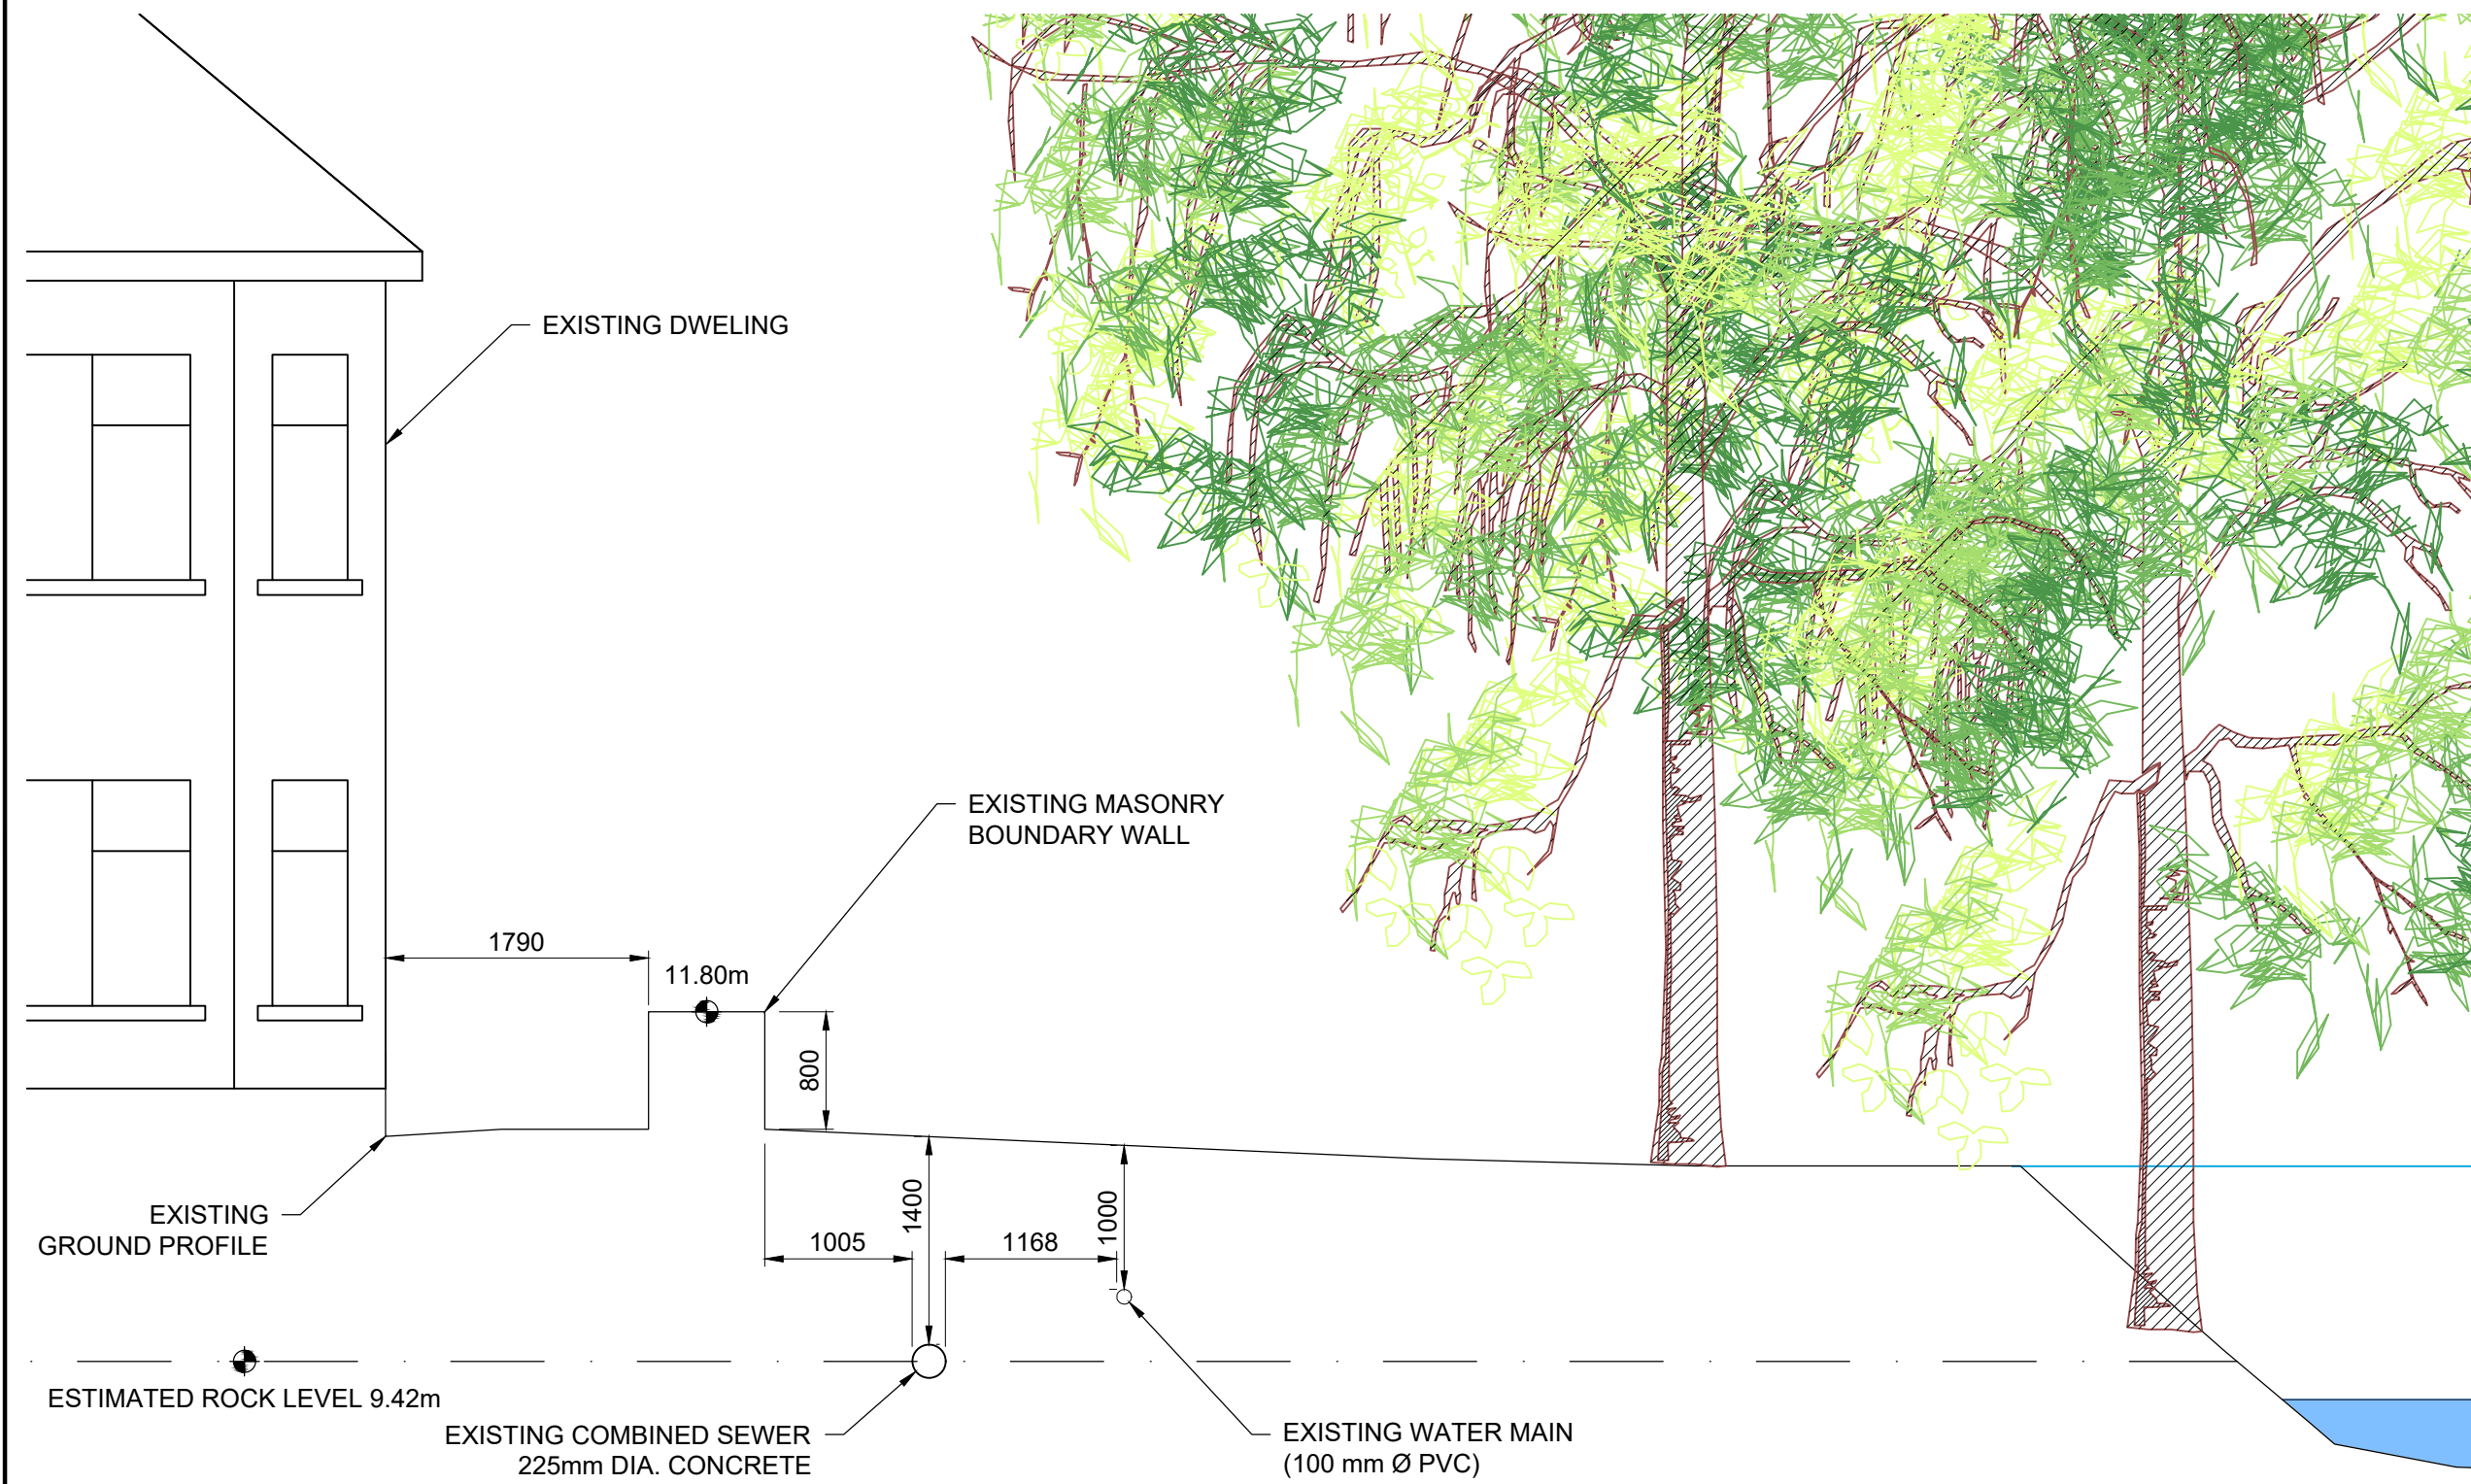

NORTH BANK. EXISTING LONGITUDINAL SECTION

Scale at A1 1:50
Scale at A3 1:100

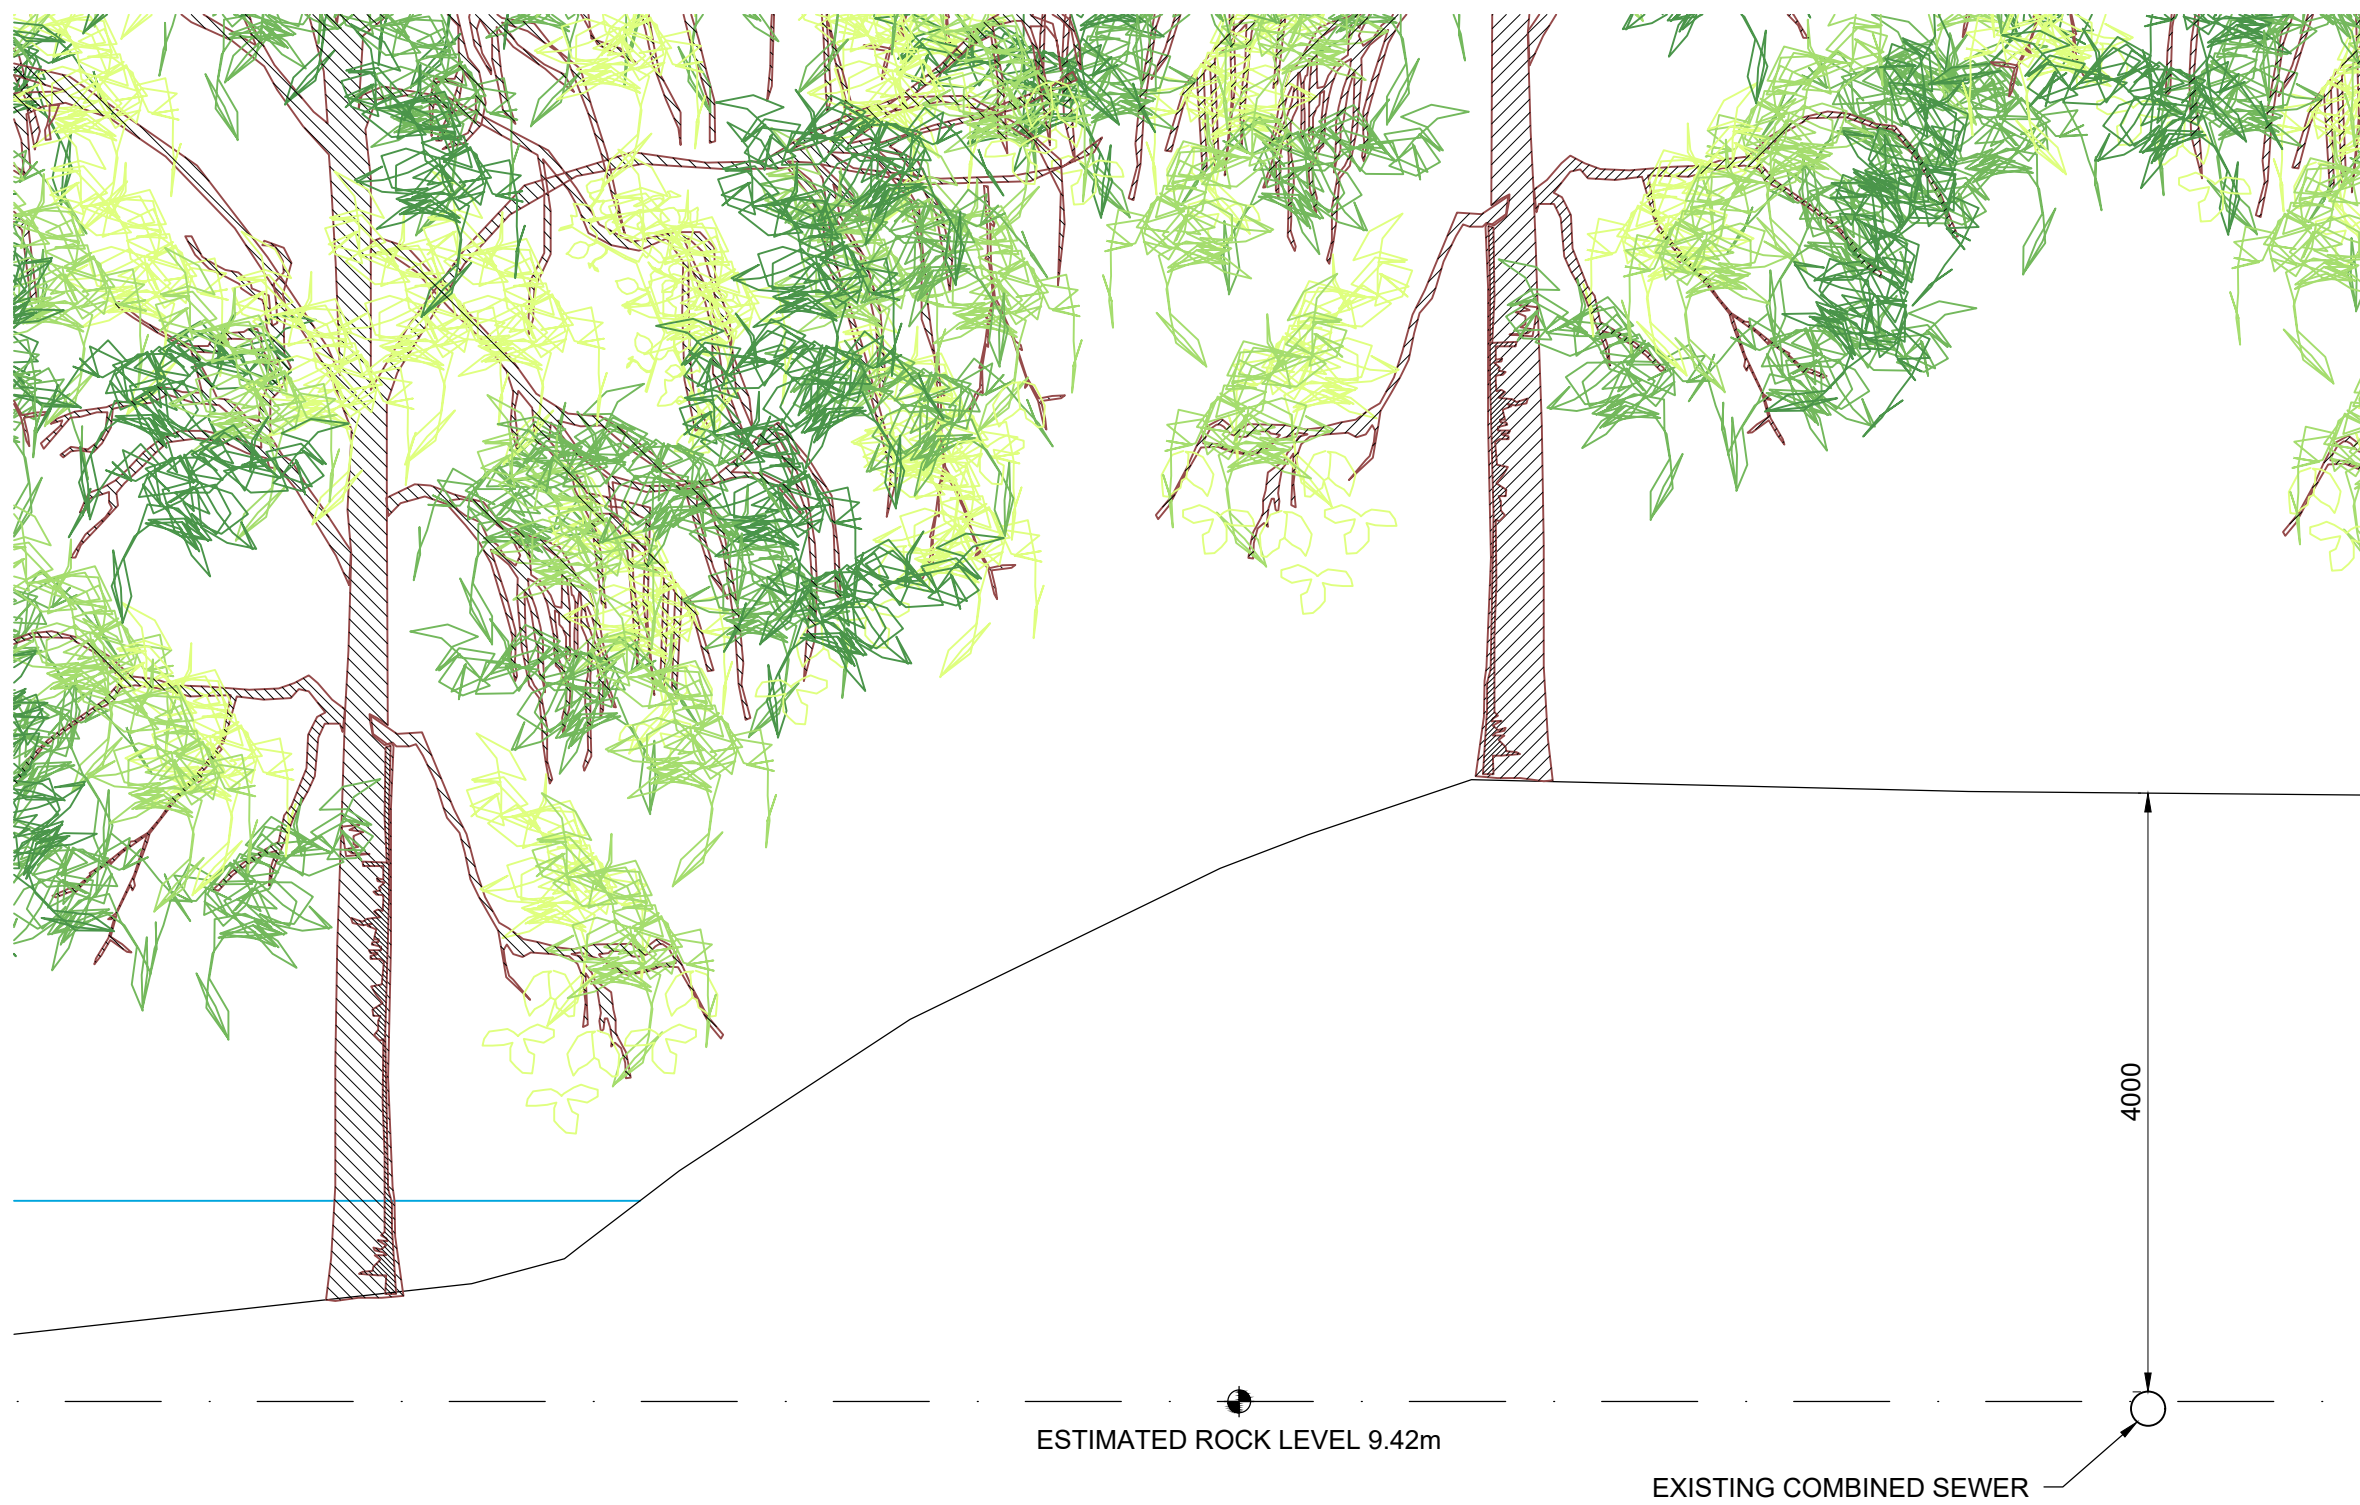

SOUTH BANK. EXISTING LONGITUDINAL SECTION

Scale at A1 1:50
Scale at A3 1:100

GENERAL NOTES

1. ALL DIMENSIONS ARE IN MILLIMETRES UNLESS NOTED OTHERWISE
2. ONLY WRITTEN DIMENSIONS SHALL BE USED. NO DIMENSIONS SHALL BE SCALED FROM THE DRAWINGS
3. ALL LEVELS ARE IN METRES AND ARE TO MALIN HEAD DATUM
4. ALL COORDINATES ARE IN METRES AND ARE TO IRISH TRANSVERSE MERCATOR
5. DRAWINGS ARE TO BE READ IN CONJUNCTION WITH THE SPECIFICATION
6. THE ABBREVIATION "AEP MRFS" MEANS ANNUAL EXCEEDANCE PROBABILITY MID-RANGE FUTURE SCENARIO

© National Mapping Division of Taitte Éireann.
All rights reserved. Licence number CYAL50333446

ATKINS WILL NOT TO BE HELD LIABLE FOR THE USE OF THIS DATA ON ANY PROJECT OTHER THAN EIRSPAN TASK ORDER 341 - N59 OUGHTERARD FOOTBRIDGE

Risk Level	X AtkinsRéalis Base Line - Low Risk
	AtkinsRéalis Sensitive - Medium Risk
	AtkinsRéalis Private - High Risk
	Client Critical - Already Marked



AtkinsRéalis House, 150-155 Aislaide Business Park, Swords, Co. Dublin
Tel (+353) 01 810 8000
Fax (+353) 01 810 8001

Unit 2B, 2200 Cork Airport Business Park, Cork
Tel (+353) 021 429 0300
Fax (+353) 021 429 0360

1st Floor Technology House Parkmore Technology Park, Galway
Tel (+353) 091 786 050
Fax (+353) 091 779 830

Client
Galway County Council,
Áras an Chontae, Prospect Hill
Galway, H91 H6KX

Project
N59 OUGHTERARD FOOTBRIDGE

Purpose
PLANNING ISSUE

Title
EXISTING GENERAL ARRANGEMENT - SECTION A


Original Scale	1:200	Drawn	KS	Checked	MC	Reviewed	MC	Authorised	MJ
Status	CO	Date	28.05.25	Date	28.05.25	Date	28.05.25	Date	28.05.25

Rev	Description	By	Date	Chk'd	Rev'd	Auth
00	ISSUED FOR PLANNING	KS	06.25	MC	MC	MJ

100
0 10
A1

DO NOT SCALE

File: 0088798-ATK-XX-XX-DR-CE-900375.dwg
Date: Jun 16, 2025 - 4:49pm
STEP160
Plotted by:

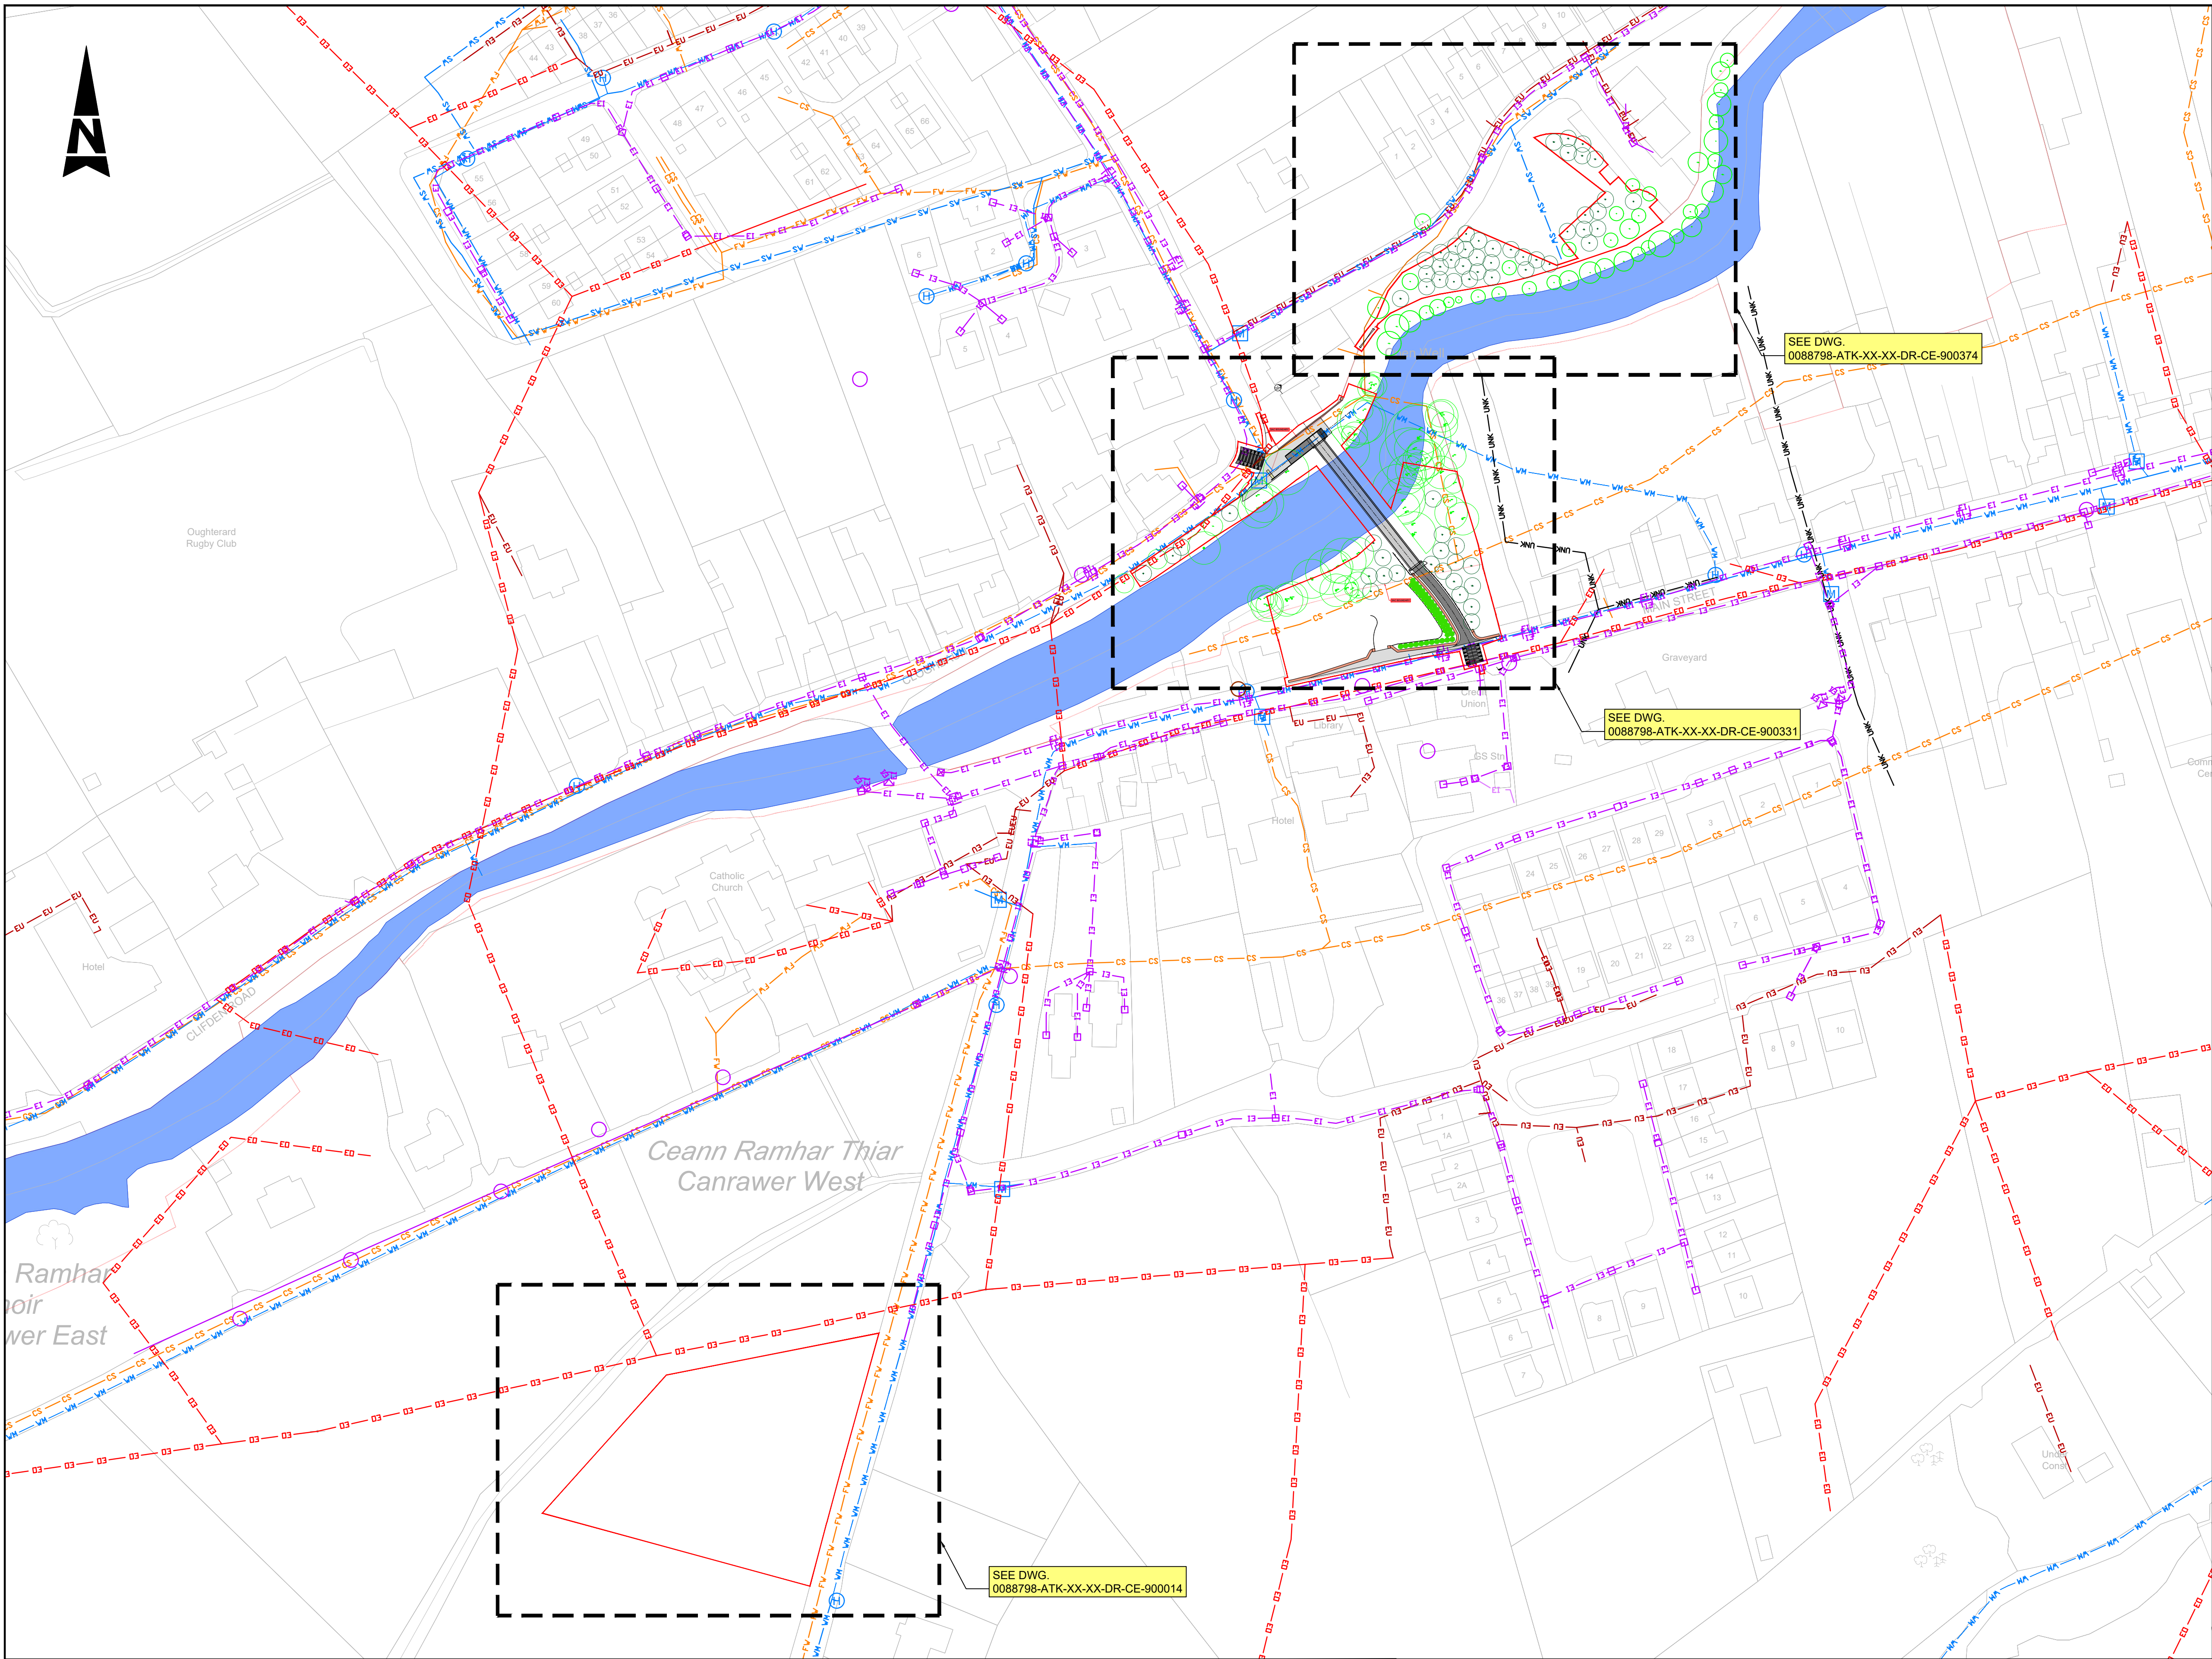

- GENERAL NOTES
1. ALL DIMENSIONS ARE IN MILLIMETRES UNLESS NOTED OTHERWISE
 2. ONLY WRITTEN DIMENSIONS SHALL BE USED. NO DIMENSIONS SHALL BE SCALED FROM THE DRAWINGS
 3. ALL LEVELS ARE IN METRES AND ARE TO MALIN HEAD DATUM
 4. ALL COORDINATES ARE IN METRES AND ARE TO IRISH TRANSVERSE MERCATOR
 5. DRAWINGS ARE TO BE READ IN CONJUNCTION WITH THE SPECIFICATION

- EXISTING SERVICES LEGEND
- EXISTING ESB OVERHEAD
 - EXISTING ESB UNDERGROUND
 - EXISTING TELECOM DUCTING
 - EXISTING GAS MAINS
 - EXISTING FOUL SEWER
 - EXISTING SURFACE WATER SEWER
 - EXISTING COMBINED SEWER
 - EXISTING WATER MAIN
 - EXISTING UNKNOWN SEWER
 - EXISTING WATER HYDRANT
 - EXISTING WATER METER
 - EXISTING NTL / UPC / VIRGIN
 - EXISTING BT DUCT
 - EXISTING EIR DUCT
 - EXISTING EIR OVERHEAD
 - PROPOSED EIR DUCT
 - EXISTING ENET
 - EXISTING FOUL DRAINAGE

- LEGEND:
- SITE BOUNDARY LINE
 - EXISTING TREE TO BE RETAINED
 - PROPOSED TREE

Purpose		PLANNING ISSUE			
Title		PROPOSED GENERAL ARRANGEMENT LAYOUT PLAN. SHEET 1 OF 4			
Original Scale	1:1000	Drawn	KS	Checked	MC
		Date	28.05.25	Date	28.05.25
Status	CO	Reviewed	MC	Authorised	MJ
		Date	28.05.25	Date	28.05.25
Drawing Number		0088798-ATK-XX-XX-DR-CE-900375			
Rev		C00			

© National Mapping Division of Taithe Éireann. All rights reserved. Licence number CYAL50333446

ATKINS WILL NOT BE HELD LIABLE FOR THE USE OF THIS DATA ON ANY PROJECT OTHER THAN EIRSPAN TASK ORDER 341 - N59 OUGHTERARD FOOTBRIDGE

Risk Level	X AtkinsRéalis Base Line - Low Risk
	AtkinsRéalis Sensitive - Medium Risk
	AtkinsRéalis Private - High Risk
	Client Critical - Already Marked



CO0	ISSUED FOR PLANNING	KS	06.25	MC	MC	MJ
Rev	Description	By	Date	Chk'd	Rev'd	Auth




AtkinsRéalis House, 150-155 Ainslie Business Park, Swords, Co. Dublin
Tel (+353) 01 810 8000
Fax (+353) 01 810 8001

Unit 2B, 2200 Cork Airport Business Park, Cork
Tel (+353) 021 429 0300
Fax (+353) 021 429 0360

1st Floor Technology House Parkmore Technology Park, Galway
Tel (+353) 091 786 050
Fax (+353) 091 779 830

Client
Galway County Council,
Áras an Chontae, Prospect Hill
Galway. H91 H6KX

Project
N59 OUGHTERARD FOOTBRIDGE

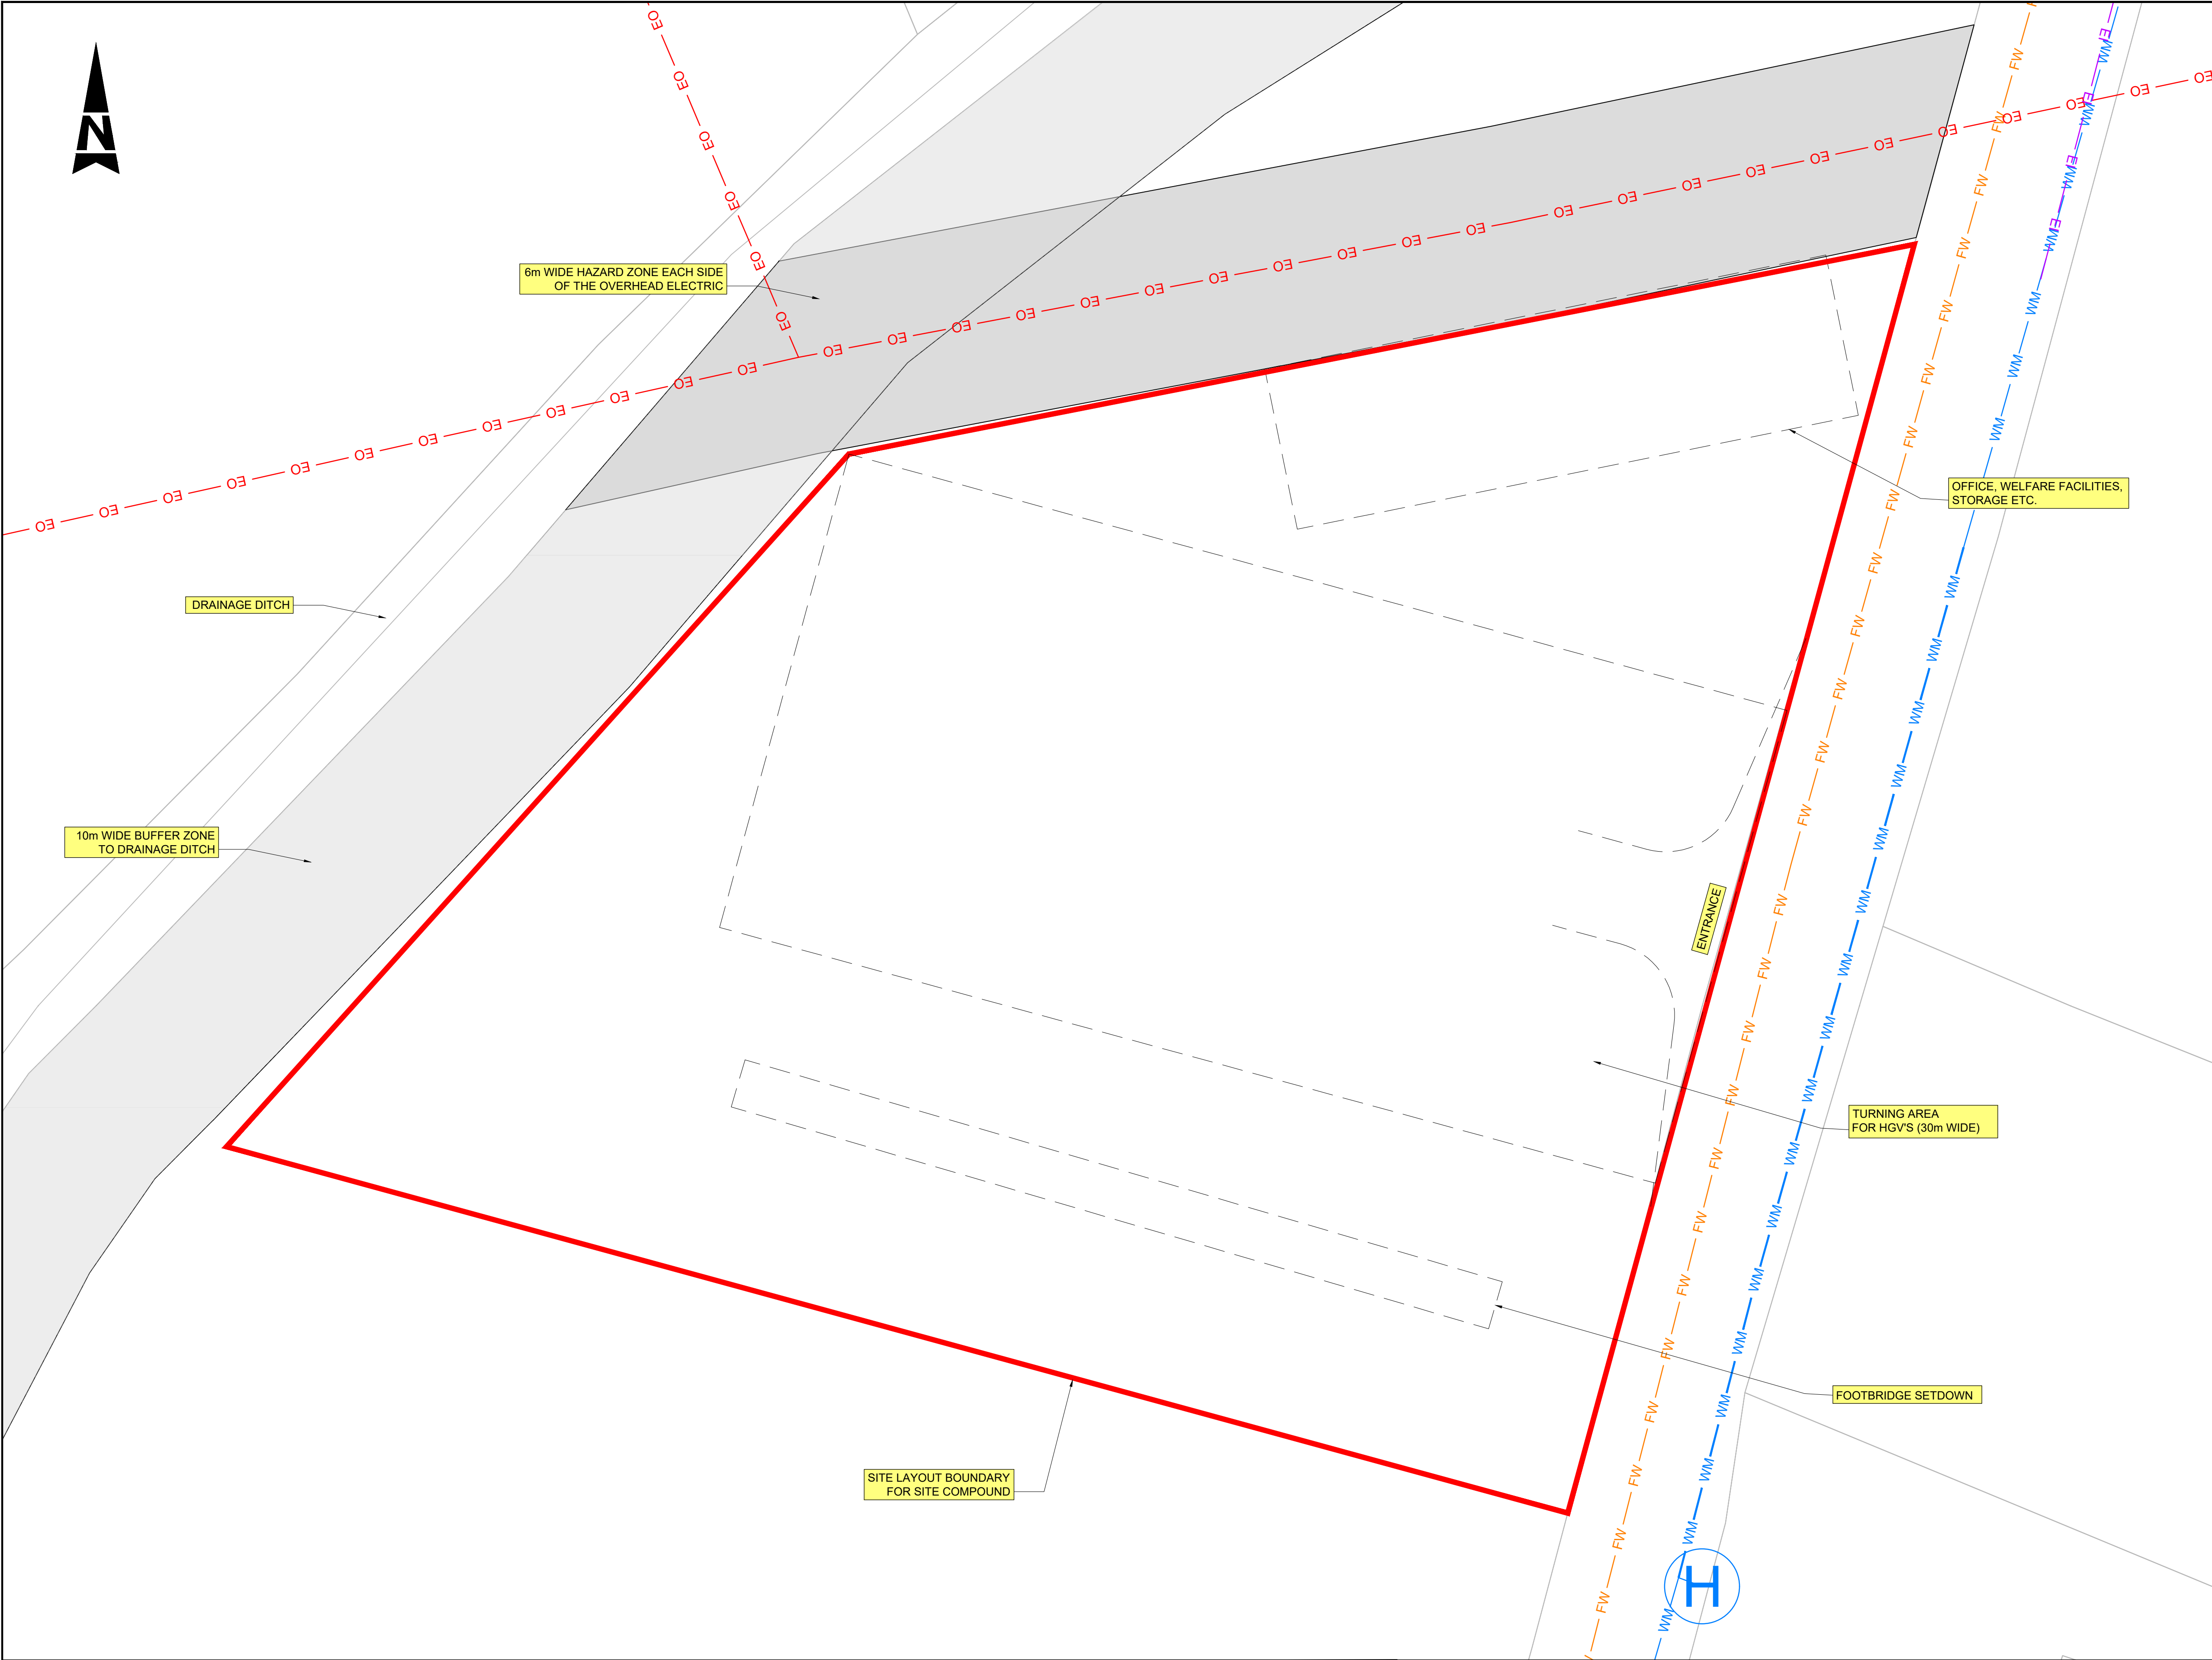

- GENERAL NOTES
1. ALL DIMENSIONS ARE IN MILLIMETRES UNLESS NOTED OTHERWISE
 2. ONLY WRITTEN DIMENSIONS SHALL BE USED. NO DIMENSIONS SHALL BE SCALED FROM THE DRAWINGS
 3. ALL LEVELS ARE IN METRES AND ARE TO MALIN HEAD DATUM
 4. ALL COORDINATES ARE IN METRES AND ARE TO IRISH TRANSVERSE MERCATOR
 5. DRAWINGS ARE TO BE READ IN CONJUNCTION WITH THE SPECIFICATION

EXISTING SERVICES LEGEND	
	EXISTING ESB OVERHEAD
	EXISTING ESB UNDERGROUND
	EXISTING TELECOM DUCTING
	EXISTING GAS MAINS
	EXISTING FOUL SEWER
	EXISTING SURFACE WATER SEWER
	EXISTING COMBINED SEWER
	EXISTING WATER MAIN
	EXISTING UNKNOWN SEWER
	EXISTING WATER HYDRANT
	EXISTING WATER METER
	EXISTING NTL / UPC / VIRGIN
	EXISTING BT DUCT
	EXISTING EIR DUCT
	EXISTING EIR OVERHEAD
	PROPOSED EIR DUCT
	EXISTING ENET

PLANNING ISSUE	
Purpose	Title
	PROPOSED GENERAL ARRANGEMENT - LAYOUT PLAN - SHEET 2 of 4
Original Scale	Drawn KS Date 15.05.24
Checked AK Date 15.05.24	Reviewed MC Date 15.05.24
Authorised MJ Date 15.05.24	
Status	Rev
CO	C00

© National Mapping Division of Taithe Éireann.
All rights reserved. Licence number CYAL50333446

ATKINS WILL NOT TO BE HELD LIABLE FOR THE USE OF THIS DATA ON ANY PROJECT OTHER THAN EIRSPAN TASK ORDER 341 - N59 OUGHTERARD FOOTBRIDGE



Rev	Description	By	Date	Chk'd	Rev'd	Auth
C00	ISSUED FOR PLANNING	KS	06.25	MC	MC	MJ

AtkinsRéalis


AtkinsRéalis House, 150-155 Ainslie Business Park, Swords, Co. Dublin
Tel (+353) 01 810 8000
Fax (+353) 01 810 8001

Unit 2B, 2200 Cork Airport Business Park, Cork
Tel (+353) 021 429 0300
Fax (+353) 021 429 0360

1st Floor Technology House Parkmore Technology Park, Galway
Tel (+353) 091 786 050
Fax (+353) 091 779 830

Client
Galway County Council,
Áras an Chontae, Prospect Hill
Galway. H91 H6KX

Project
N59 OUGHTERARD FOOTBRIDGE

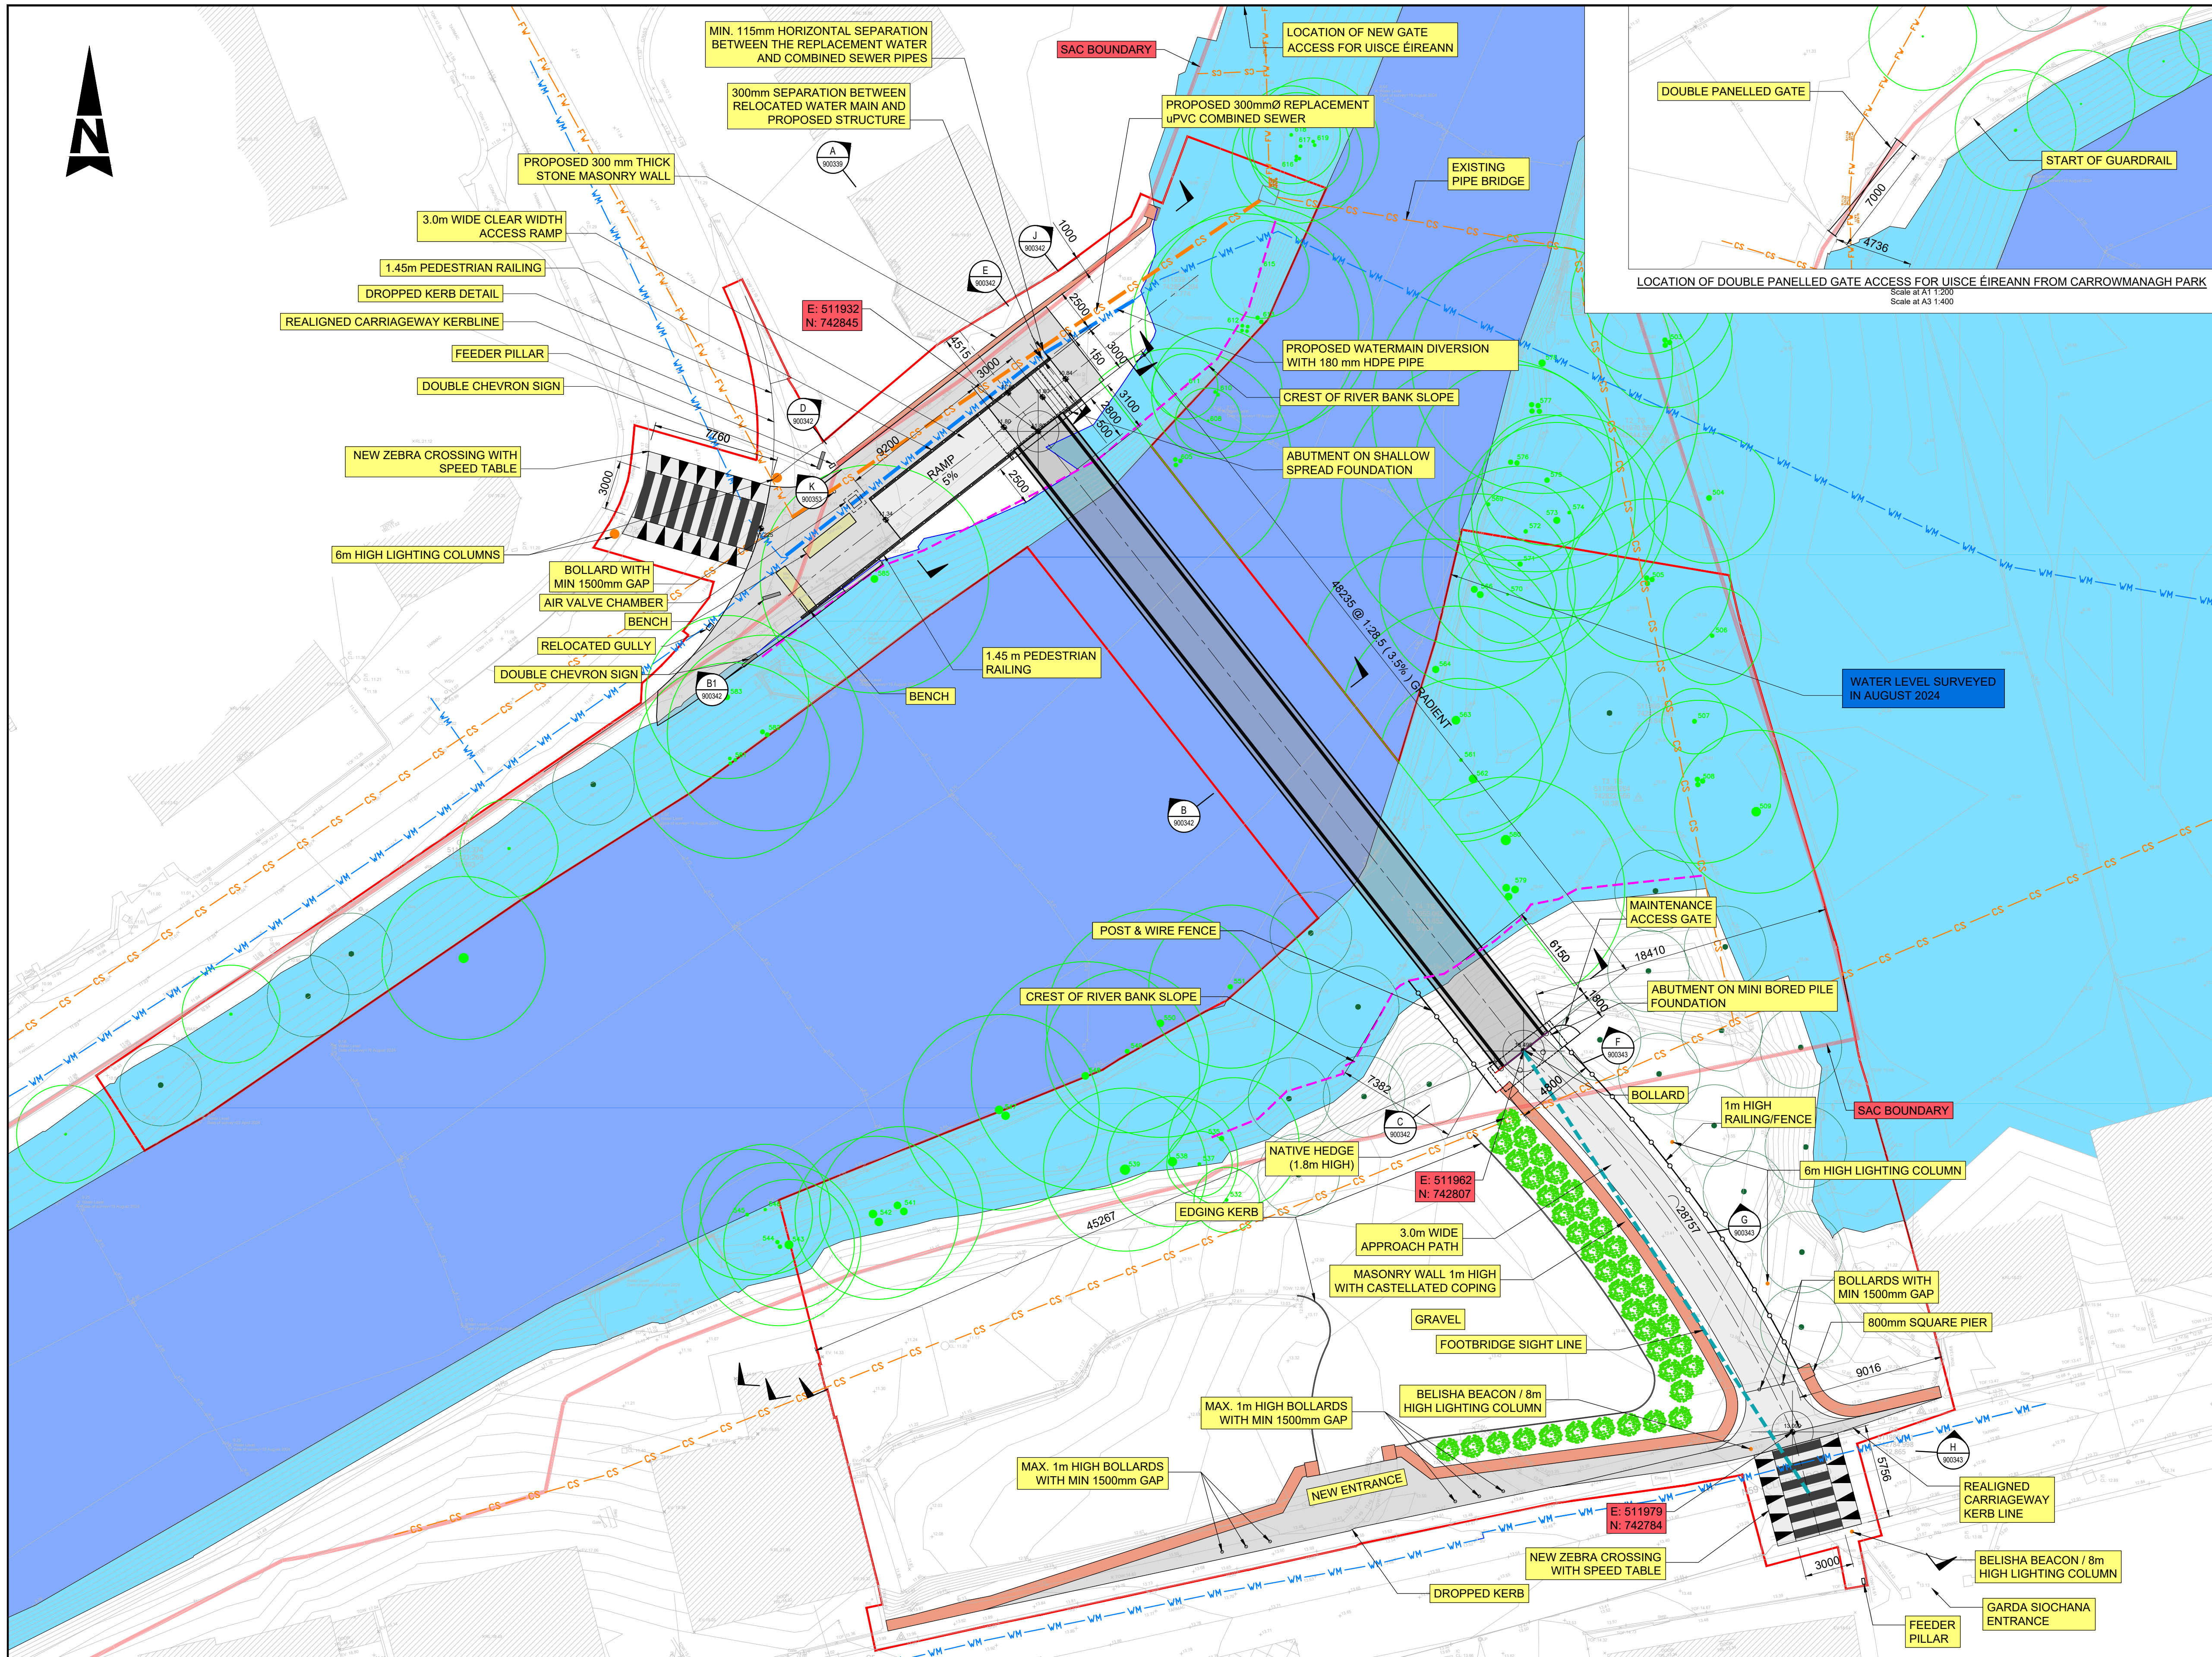

GENERAL NOTES

1. ALL DIMENSIONS ARE IN MILLIMETRES UNLESS NOTED OTHERWISE
2. ONLY WRITTEN DIMENSIONS SHALL BE USED. NO DIMENSIONS SHALL BE SCALED FROM THE DRAWINGS
3. ALL LEVELS ARE IN METRES AND ARE TO MALIN HEAD DATUM
4. ALL COORDINATES ARE IN METRES AND ARE TO IRISH TRANSVERSE MERCATOR
5. DRAWINGS ARE TO BE READ IN CONJUNCTION WITH THE SPECIFICATION


LEGEND:

- WM — EXISTING WATER MAIN
- WM — PROPOSED WATERMAIN DIVERSION
- CS — EXISTING COMBINED SEWER
- CS — PROPOSED REPLACEMENT COMBINED SEWER
- FW — EXISTING FOUL DRAINAGE
- 1% ANNUAL EXCEEDENCE PROBABILITY FLOOD ZONE (MID RANGE FUTURE SCENARIO)
- SITE LAYOUT BOUNDARY
- EXISTING TREE TO BE RETAINED
- PROPOSED TREE

NOTES:









1. THE DESIGN USES THE EXISTING STORM DRAINAGE SYSTEM.
2. ELECTRICAL WIRING, DUCTING & PILLAR DETAILS WILL BE CONFIRMED AT DETAILED DESIGN.

© National Mapping Division of Tailte Éireann. All rights reserved. Licence number CYAL50333446 ATKINS WILL NOT BE HELD LIABLE FOR THE USE OF THIS DATA ON ANY PROJECT OTHER THAN EIRSPAN TASK ORDER 341 - N59 OUGHTERARD FOOTBRIDGE		TII Bonnagar lompar Éireann Transport Infrastructure Ireland		Comhairle Chontae na Gaillimhe Galway County Council		GALWAY NATIONAL ROADS PROJECT OFFICE		<table><tr><th>Rev</th><th>Description</th><th>By</th><th>Date</th><th>Chk'd</th><th>Rev'd</th><th>Auth</th></tr><tr><td>000</td><td>ISSUED FOR PLANNING</td><td>KS</td><td>06.25</td><td>MC</td><td>MC</td><td>MJ</td></tr></table>		Rev	Description	By	Date	Chk'd	Rev'd	Auth	000	ISSUED FOR PLANNING	KS	06.25	MC	MC	MJ	AtkinsRéalis AtkinsRéalis House, 150-155 Aislaide Business Park, Swords, Co. Dublin Tel (+353) 01 810 8000 Fax (+353) 01 810 8001 Unit 2B, 2200 Cork Airport Business Park, Cork Tel (+353) 021 429 0300 Fax (+353) 021 429 0360 1st Floor Technology House Parkmore Technology Park, Galway Tel (+353) 091 786 050 Fax (+353) 091 779 830		Client Galway County Council, Áras an Chontae, Prospect Hill Galway, H91 H6KX Project N59 OUGHTERARD FOOTBRIDGE		Purpose PLANNING ISSUE Title PROPOSED GENERAL ARRANGEMENT - LAYOUT PLAN - SHEET 3 of 4		<table><tr><th>Original Scale</th><th>Drawn</th><th>AOS</th><th>Checked</th><th>AK</th><th>Reviewed</th><th>MC</th><th>Authorised</th><th>MJ</th></tr><tr><td>1:200</td><td>Date</td><td>26.06.24</td><td>Date</td><td>26.06.24</td><td>Date</td><td>26.06.24</td><td>Date</td><td>26.06.24</td></tr><tr><th>Status</th><th>Drawing Number</th><th>Rev</th></tr><tr><td>CO</td><td>0088798-ATK-XX-XX-DR-CE-900331</td><td>C00</td></tr></table>		Original Scale	Drawn	AOS	Checked	AK	Reviewed	MC	Authorised	MJ	1:200	Date	26.06.24	Date	26.06.24	Date	26.06.24	Date	26.06.24	Status	Drawing Number	Rev	CO	0088798-ATK-XX-XX-DR-CE-900331	C00
Rev	Description	By	Date	Chk'd	Rev'd	Auth	
000	ISSUED FOR PLANNING	KS	06.25	MC	MC	MJ	
Original Scale	Drawn	AOS	Checked	AK	Reviewed	MC	Authorised	MJ	
1:200	Date	26.06.24	Date	26.06.24	Date	26.06.24	Date	26.06.24	
Status	Drawing Number	Rev	
CO	0088798-ATK-XX-XX-DR-CE-900331	C00	

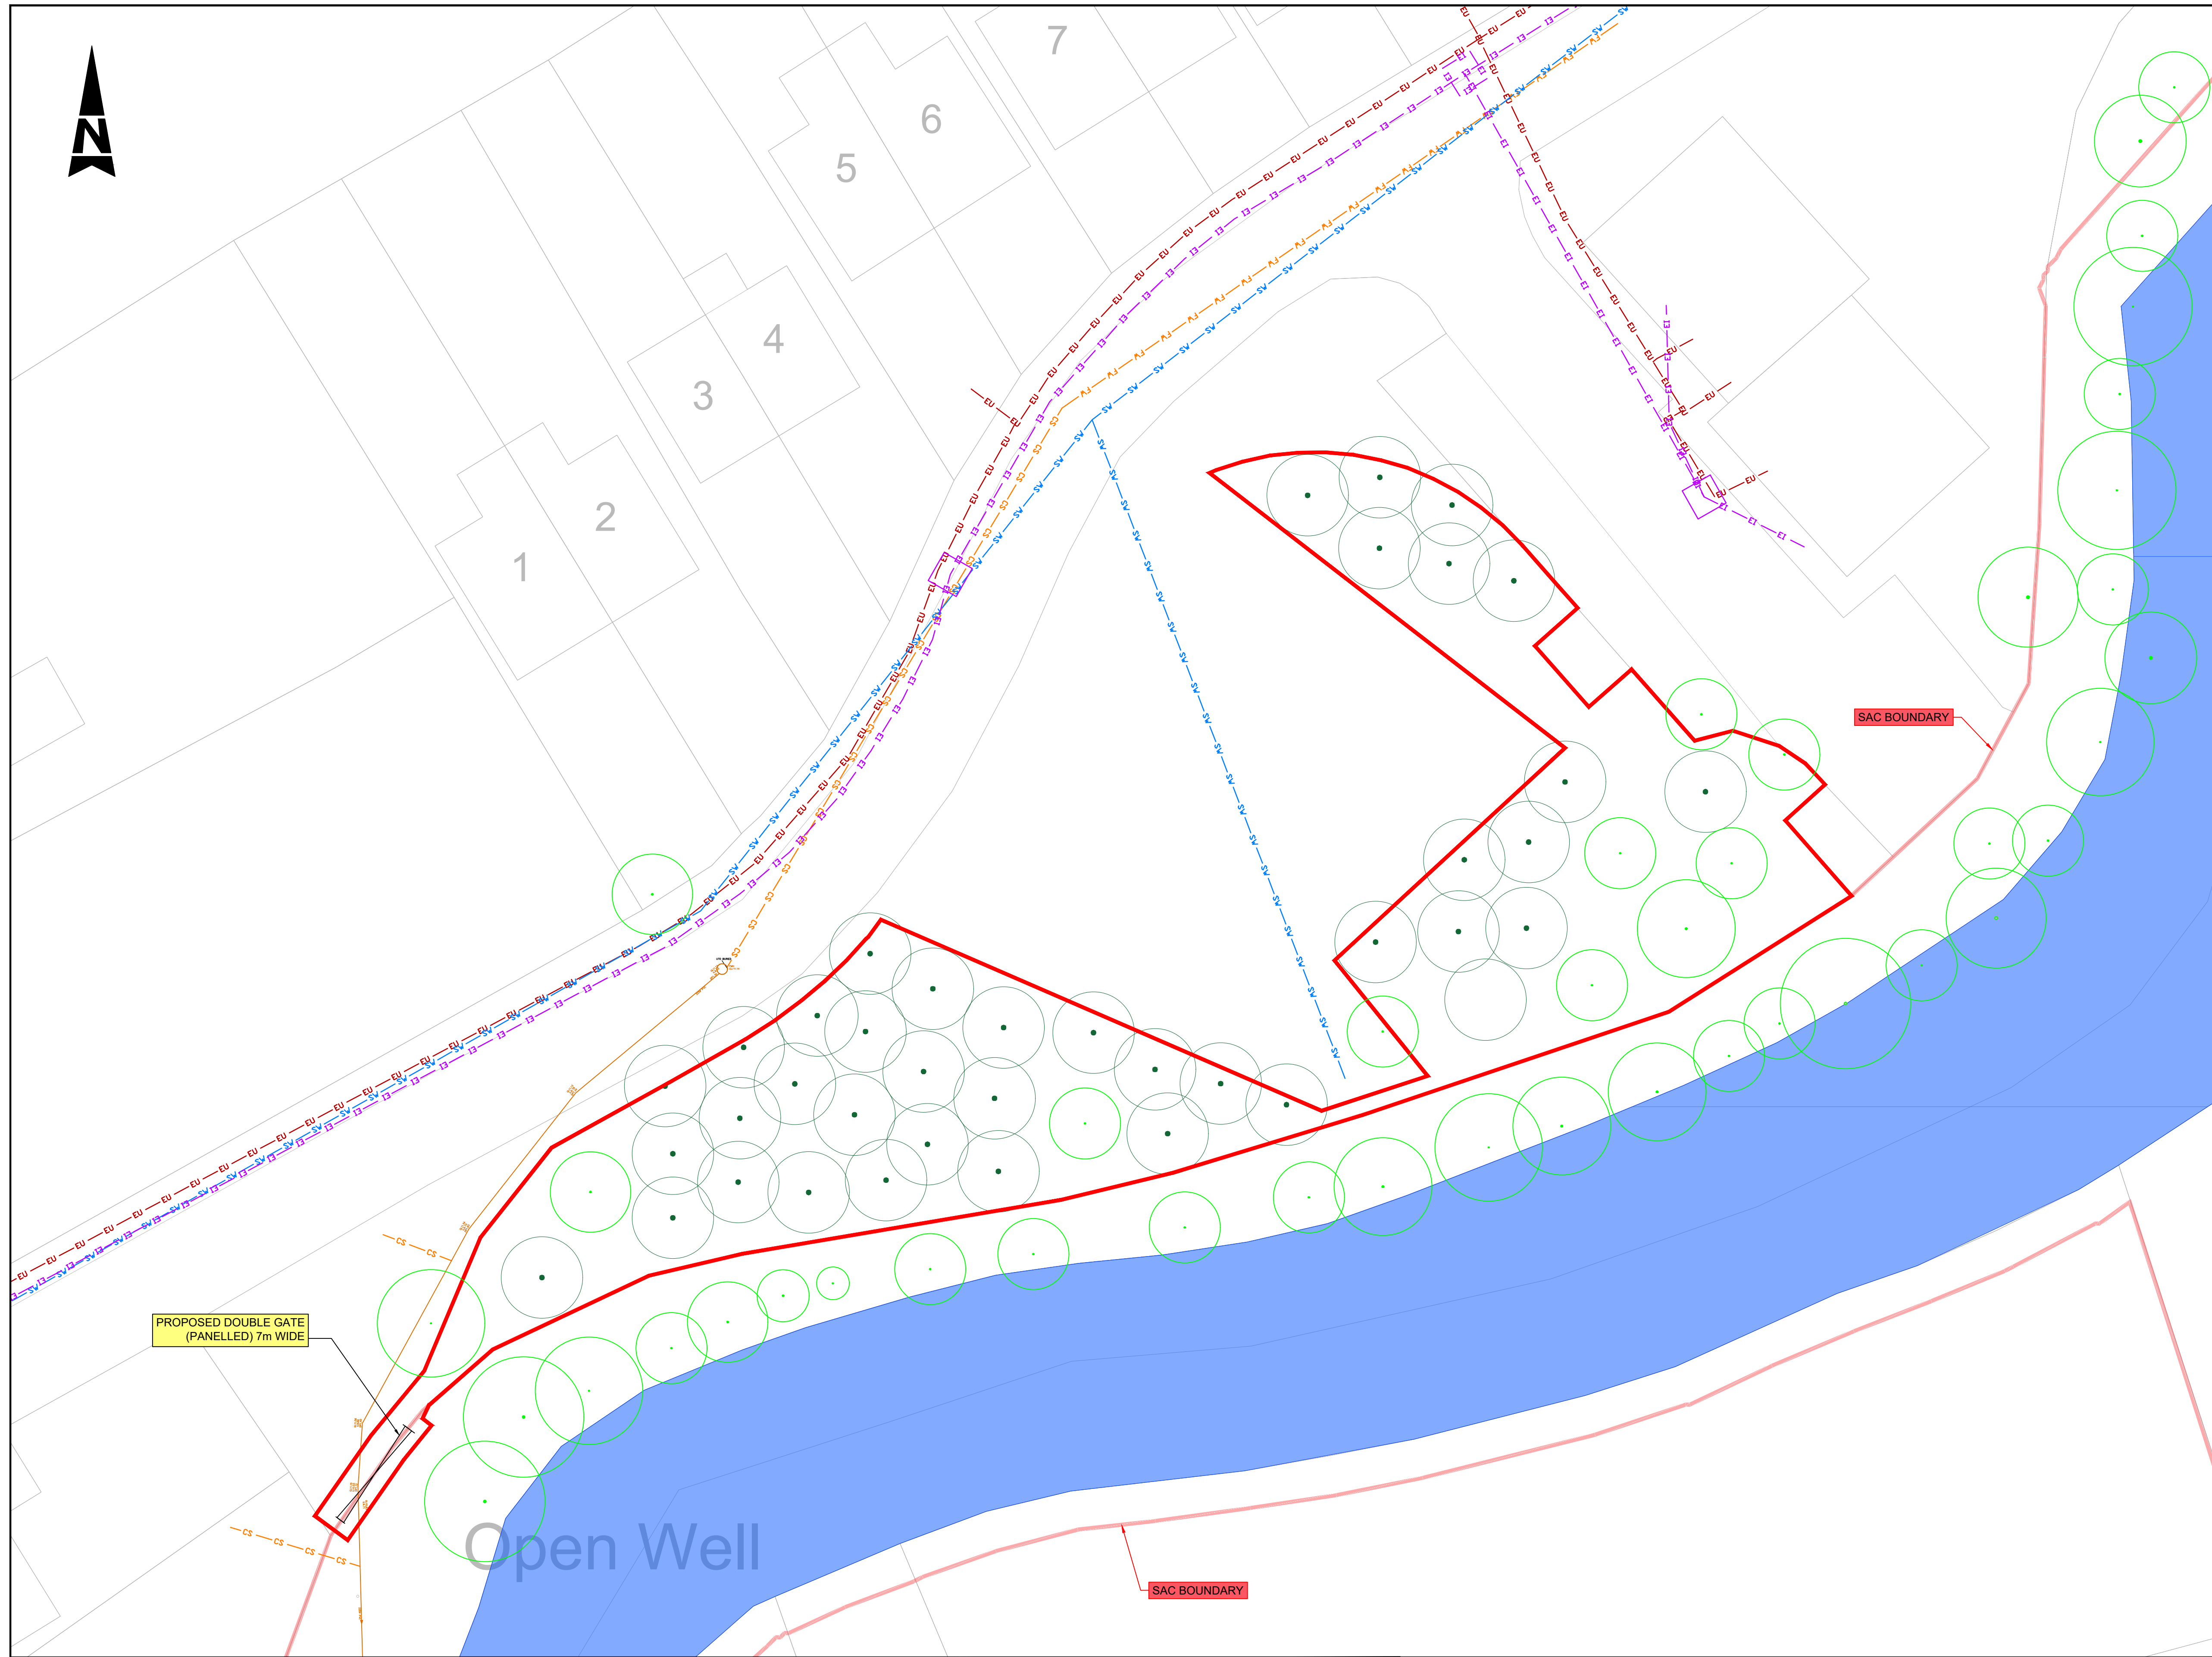

- ### GENERAL NOTES
1. ALL DIMENSIONS ARE IN MILLIMETRES UNLESS NOTED OTHERWISE
 2. ONLY WRITTEN DIMENSIONS SHALL BE USED. NO DIMENSIONS SHALL BE SCALED FROM THE DRAWINGS
 3. ALL LEVELS ARE IN METRES AND ARE TO MALIN HEAD DATUM
 4. ALL COORDINATES ARE IN METRES AND ARE TO IRISH TRANSVERSE MERCATOR
 5. DRAWINGS ARE TO BE READ IN CONJUNCTION WITH THE SPECIFICATION

EXISTING SERVICES LEGEND

  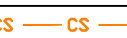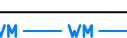 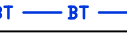  - | | |
|---|------------------------------|
|  | EXISTING ESB OVERHEAD |
|  | EXISTING ESB UNDERGROUND |
|  | EXISTING TELECOM DUCTING |
|  | EXISTING GAS MAINS |
|  | EXISTING FOUL SEWER |
|  | EXISTING SURFACE WATER SEWER |
|  | EXISTING COMBINED SEWER |
|  | EXISTING WATER MAIN |
|  | EXISTING UNKNOWN SEWER |
|  | EXISTING WATER HYDRANT |
|  | EXISTING WATER METER |
|  | EXISTING NTL / UPC / VIRGIN |
|  | EXISTING BT DUCT |
|  | EXISTING EIR DUCT |
|  | EXISTING EIR OVERHEAD |
|  | PROPOSED EIR DUCT |
|  | EXISTING ENET |
|  | EXISTING FOUL DRAINAGE |

LEGEND:

- SITE BOUNDARY LINE
 EXISTING TREE TO BE RETAINED
 PROPOSED TREE

Purpose	PLANNING ISSUE
---------	----------------

PROPOSED GENERAL ARRANGEMENT
LAYOUT PLAN. SHEET 4 OF 4

Original Scale		Drawn		Checked		Reviewed		Authorised	
1:200		KS		MC		MC		MJ	
		Date 28.05.25		Date 28.05.25		Date 28.05.25		Date 28.05.25	
Status	Drawing Number							Rev	
CO	0088798-ATK-XX-XX-DR-CE-900374							C00	

© National Mapping Division of Tailte Éireann .
All rights reserved. Licence number CYAL50333446

ATKINS WILL NOT TO BE HELD LIABLE FOR THE
USE OF THIS DATA ON ANY PROJECT OTHER
THAN EIRSPAN TASK ORDER 341 - N59
FOUGHTERARD FOOTBRIDGE

Risk Level	X	AtkinsRéallis Base Line - Low Risk
		AtkinsRéallis Sensitive - Medium Risk
		AtkinsRéallis Private - High Risk
		Client Critical - Already Marked



C00	ISSUED FOR PLANNING	KS	06.25	MC	MC	MJ			
Rev	Description	By	Date	Chk'd	Rev'd	Auth			








AtkinsRéalis House, 150-155 Airside Business Park, Swords, Co. Dublin	Unit 2B, 2200 Cork Airport Business Park, Cork	1st Floor Technology House Parkmore Technology Park, Galway
Tel (+353) 01 810 8000	Tel (+353) 021 429 0300	Tel (+353) 091 786 050
Fax (+353) 01 810 8001	Fax (+353) 021 429 0360	Fax (+353) 091 779 830

Client

Galway County Council,
Áras an Chontae, Prospect Hill
Galway. H91 H6KX

N59 OUGHTERARD FOOTBRIDGE

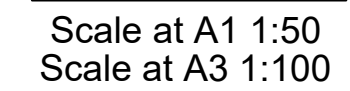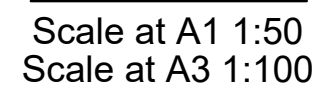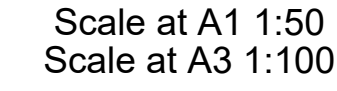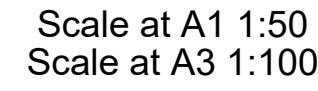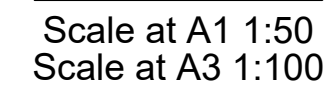

1. ALL DIMENSIONS ARE IN MILLIMETRES UNLESS NOTED OTHERWISE
2. ONLY WRITTEN DIMENSIONS SHALL BE USED. NO DIMENSIONS SHALL BE SCALED FROM THE DRAWINGS
3. ALL LEVELS ARE IN METRES AND ARE TO MALIN HEAD DATUM
4. ALL COORDINATES ARE IN METRES AND ARE TO IRISH TRANSVERSE MERCATOR
5. DRAWINGS ARE TO BE READ IN CONJUNCTION WITH THE SPECIFICATION

Purpose	PLANNING ISSUE
---------	----------------

PROPOSED GENERAL ARRANGEMENT -
SECTIONS - SHEET 2

Original Scale 1:50	Drawn AGL	Checked AK	Reviewed MC	Authorised MJ
	Date 17.10.24	Date 17.10.24	Date 17.10.24	Date 17.10.24

Status	Drawing Number	Rev
CO	0088798-ATK-XX-XX-DR-CE-900342	C00

© National Mapping Division of Tailte Éireann .
All rights reserved. Licence number CYAL50333446

ATKINS WILL NOT BE HELD LIABLE FOR THE
USE OF THIS DATA ON ANY PROJECT OTHER
THAN EIRSPAN TASK ORDER 341 - N59
OUGHTERARD FOOTBRIDGE



Risk Level	X AtkinsRéallis Base Line - Low Risk
	X AtkinsRéallis Sensitive - Medium Risk
	X AtkinsRéallis Private - High Risk
	X Client Critical - Already Marked

C00	ISSUED FOR PLANNING	KS	06.25	MC	MC	M			
Rev	Description	By	Date	Chk'd	Rev'd	Au			




AtkinsRéalis House, 150-155 Airside Business Park, Swords, Co. Dublin	Unit 2B, 2200 Cork Airport Business Park, Cork	1st Floor Technology House Parkmore Technology Park, Galway
Tel (+353) 01 810 8000	Tel (+353) 021 429 0300	Tel (+353) 091 786 050
Fax (+353) 01 810 8001	Fax (+353) 021 429 0360	Fax (+353) 091 779 830

Project

N59 OUGHTERARD FOOTBRIDGE

N59 OUGHTERARD FOOTBRIDGE

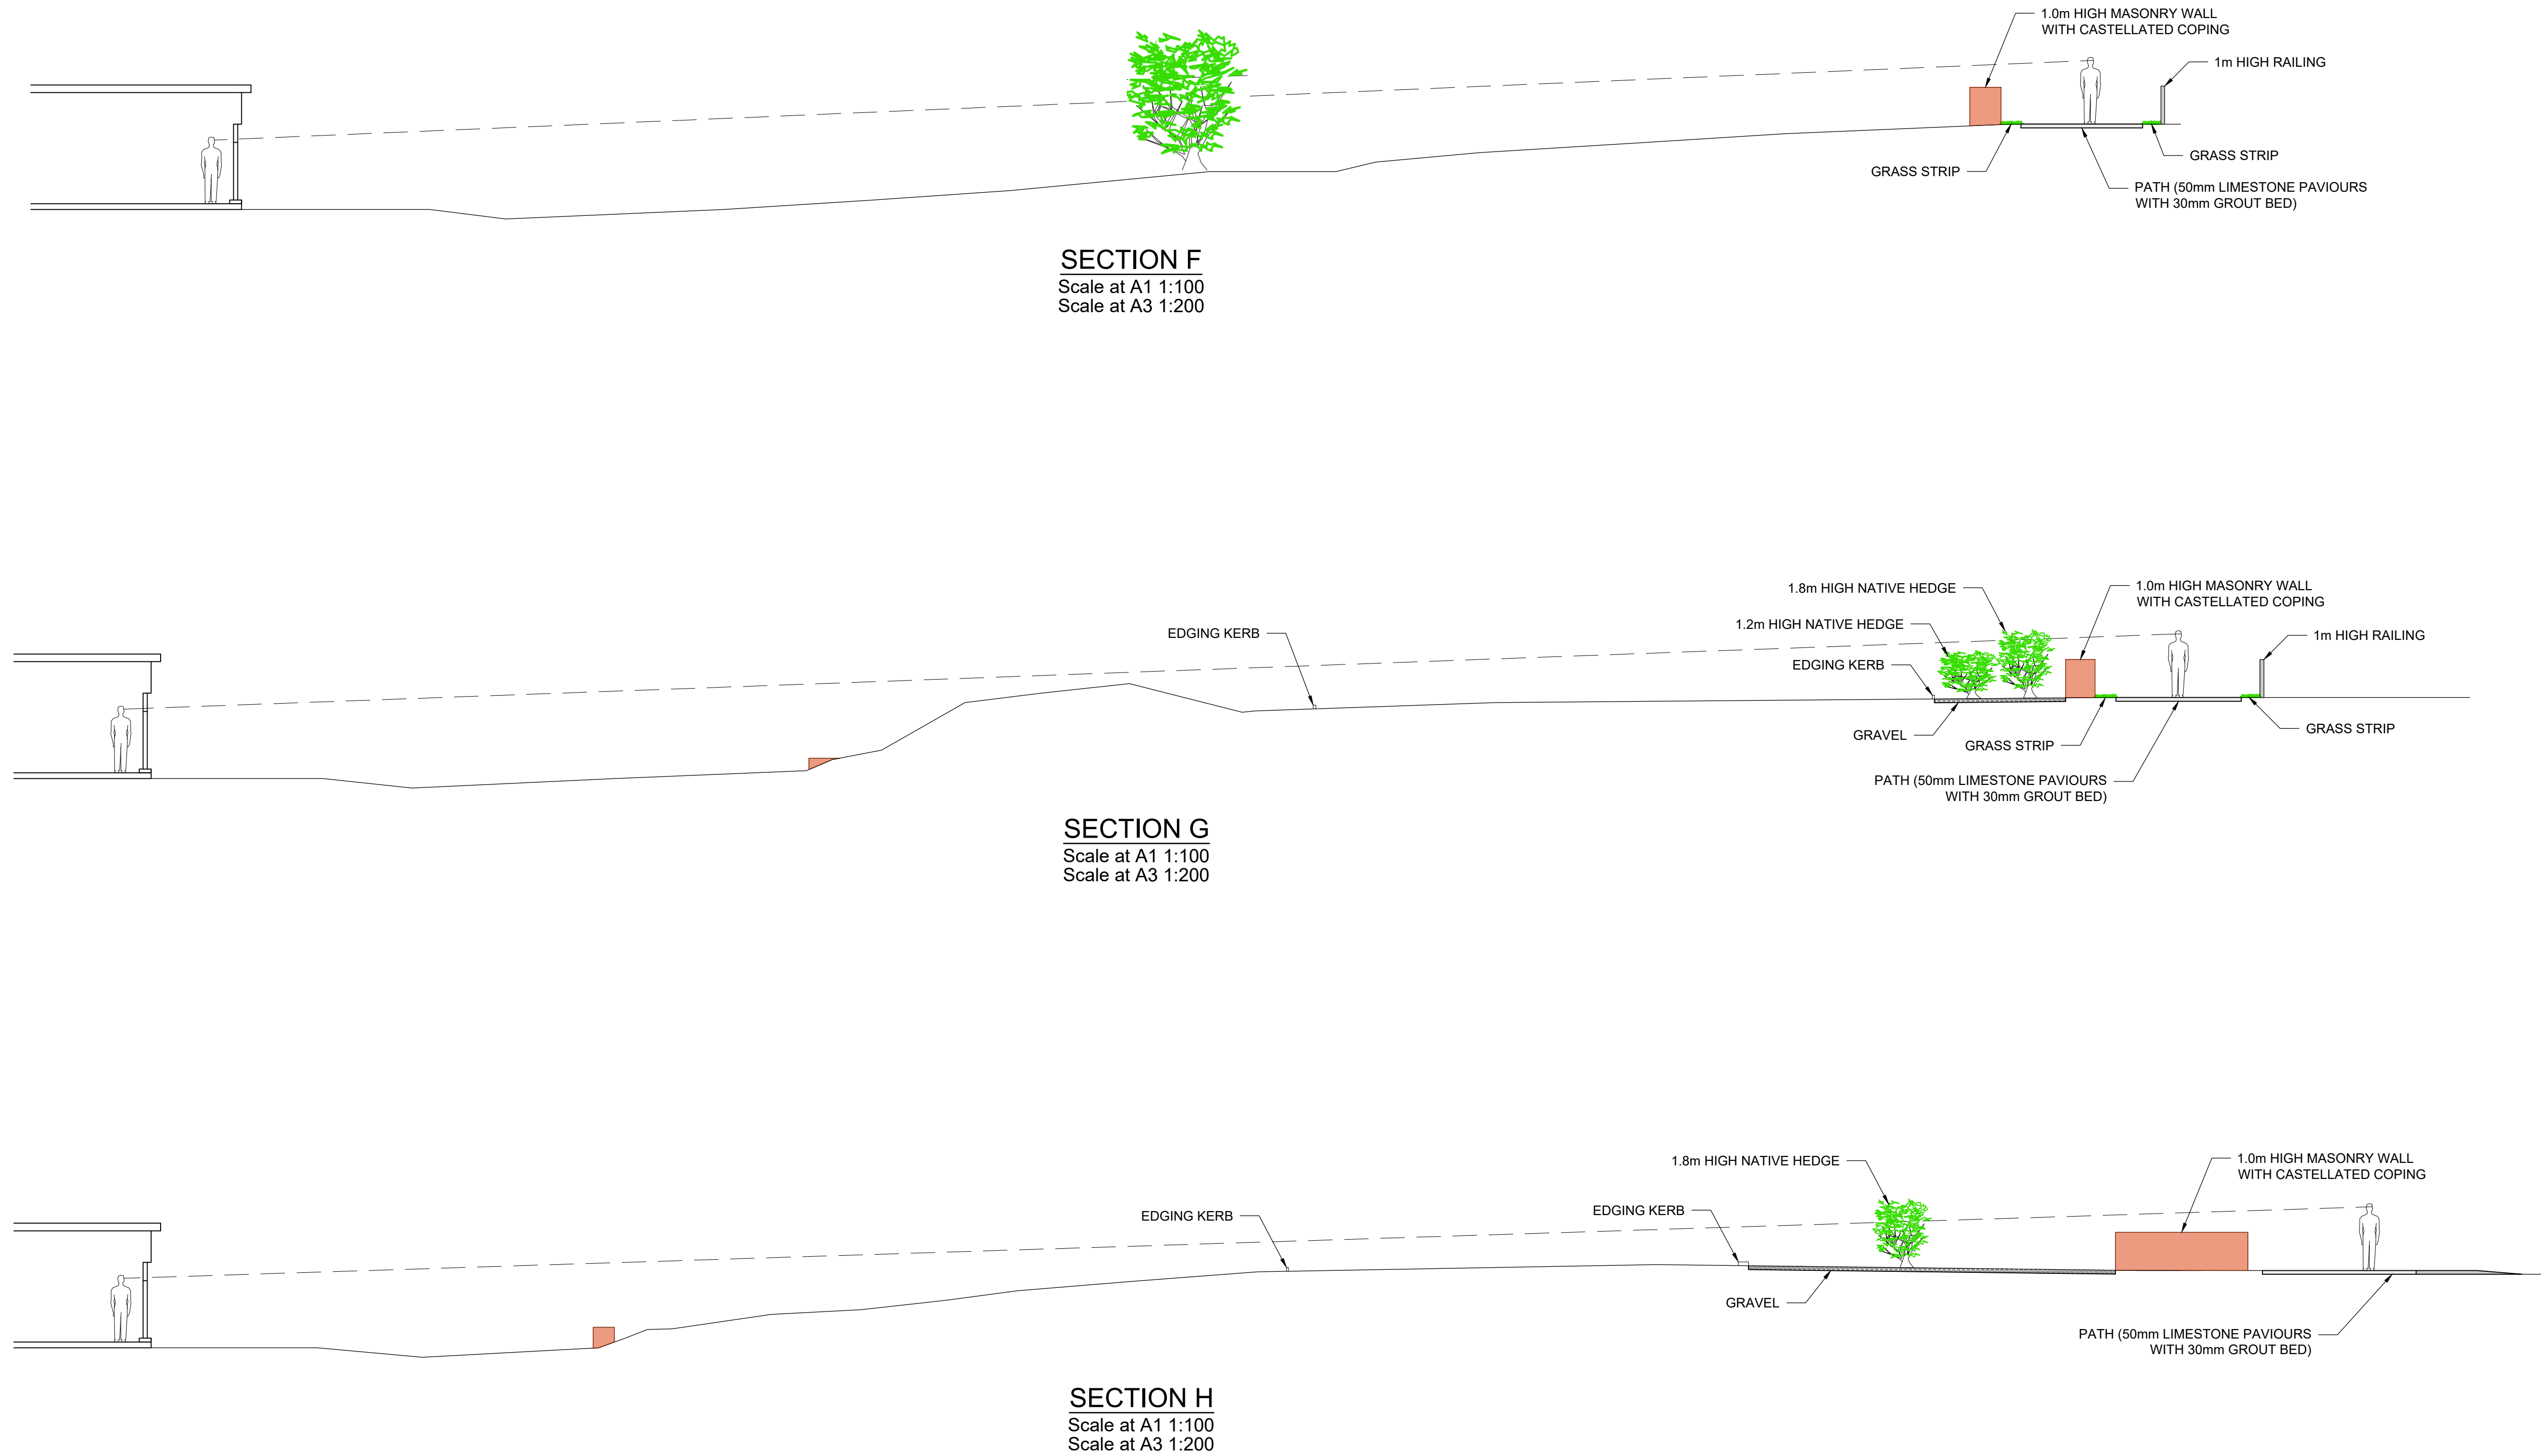

- ### GENERAL NOTES
1. ALL DIMENSIONS ARE IN MILLIMETRES UNLESS NOTED OTHERWISE
 2. ONLY WRITTEN DIMENSIONS SHALL BE USED. NO DIMENSIONS SHALL BE SCALED FROM THE DRAWINGS
 3. ALL LEVELS ARE IN METRES AND ARE TO MALIN HEAD DATUM
 4. ALL COORDINATES ARE IN METRES AND ARE TO IRISH TRANSVERSE MERCATOR
 5. DRAWINGS ARE TO BE READ IN CONJUNCTION WITH THE SPECIFICATION

Purpose	PLANNING ISSUE
---------	----------------

Title

PROPOSED GENERAL
ARRANGEMENT -
SECTIONS F, G AND H

Original Scale		Drawn		Checked		Reviewed		Authorised	
1:100		KS		MC		MC		M.	
		Date 19.02.25		Date 19.02.25		Date 19.02.25		Date 19.02.25	
Status		Drawing Number						Rev	
CO		0088798-ATK-XX-XX-DR-CE-900344						C00	

© National Mapping Division of Tailte Éireann .
All rights reserved. Licence number CYAL50333446

ATKINS WILL NOT TO BE HELD LIABLE FOR THE
USE OF THIS DATA ON ANY PROJECT OTHER
THAN EIRSPAN TASK ORDER 341 - N59
OUGHTERARD FOOTBRIDGE

[illegible]

AtkinsRéalis House, 150-155 Airside Business Park, Swords, Co. Dublin Tel (+353) 01 810 8000 Fax (+353) 01 810 8001	Unit 2B, 2200 Cork Airport Business Park, Cork Tel (+353) 021 429 0300 Fax (+353) 021 429 0360	1st Floor Technology House Parkmore Technology Park, Galway Tel (+353) 091 786 050 Fax (+353) 091 779 830
--	---	--

Client

Galway County Council,
Áras an Chontae, Prospect Hill
Galway. H91 H6KX

N59 OUGHTERARD FOOTBRIDGE