GALWAY INFIRMARY

GH2/7

Plans and Drawings of Galway Infirmary 1859

First & Second Floor Plans

No. 3

COUNTY GALWAY INFIRMARY

Scale TEN FEET TO ONE INCH

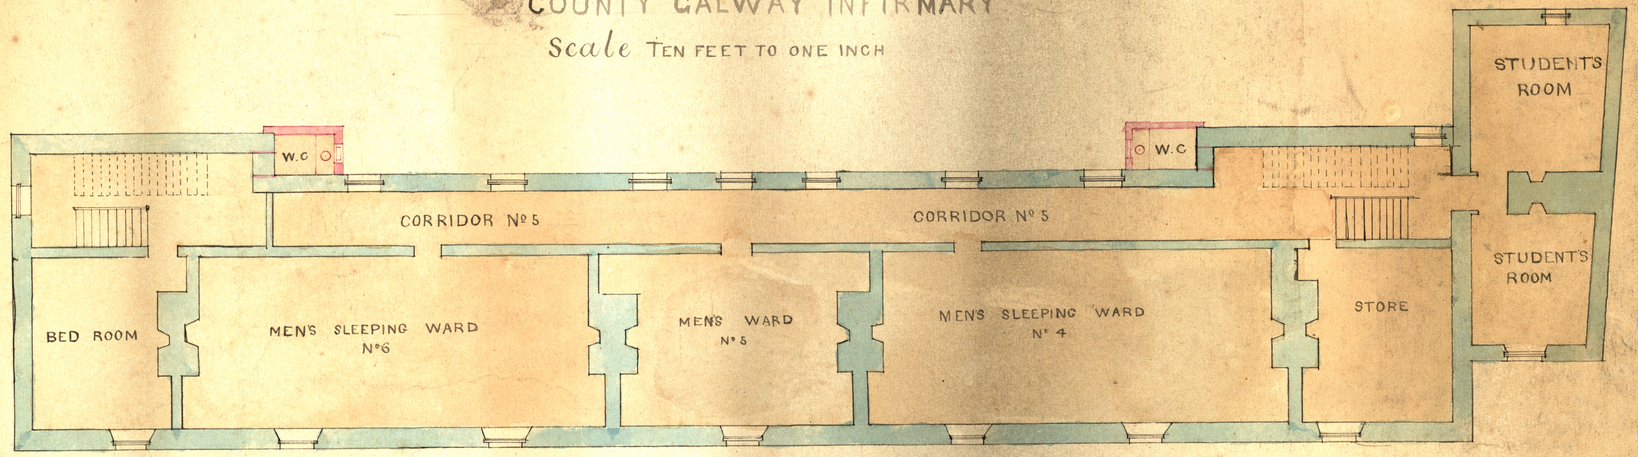

SECOND FLOOR

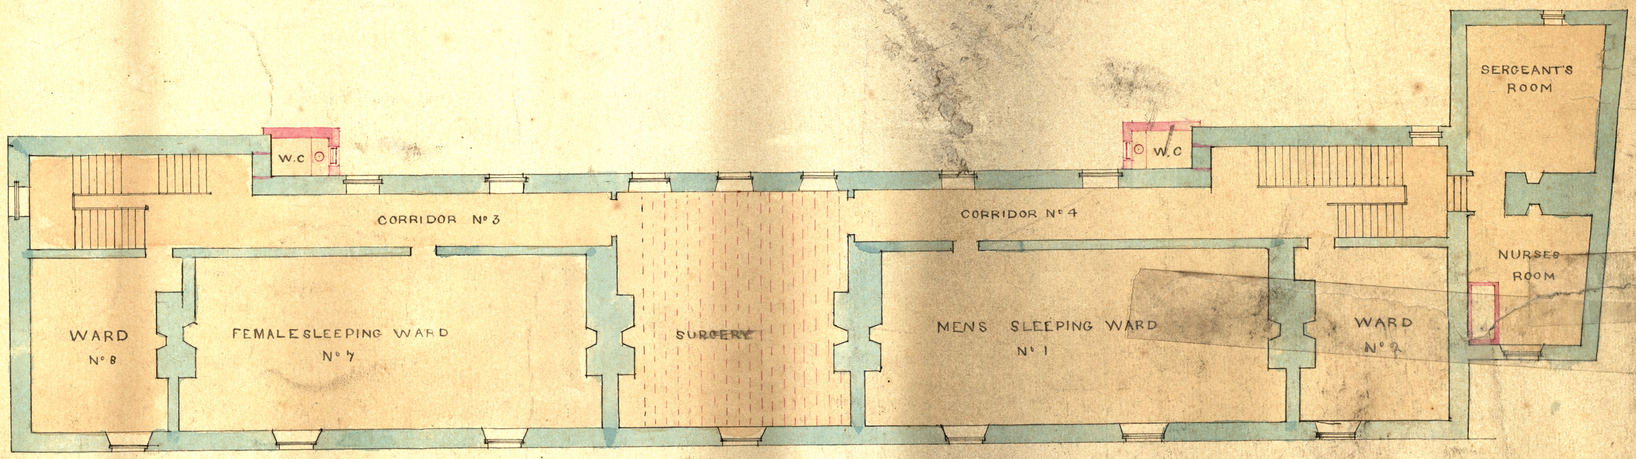

FIRST FLOOR